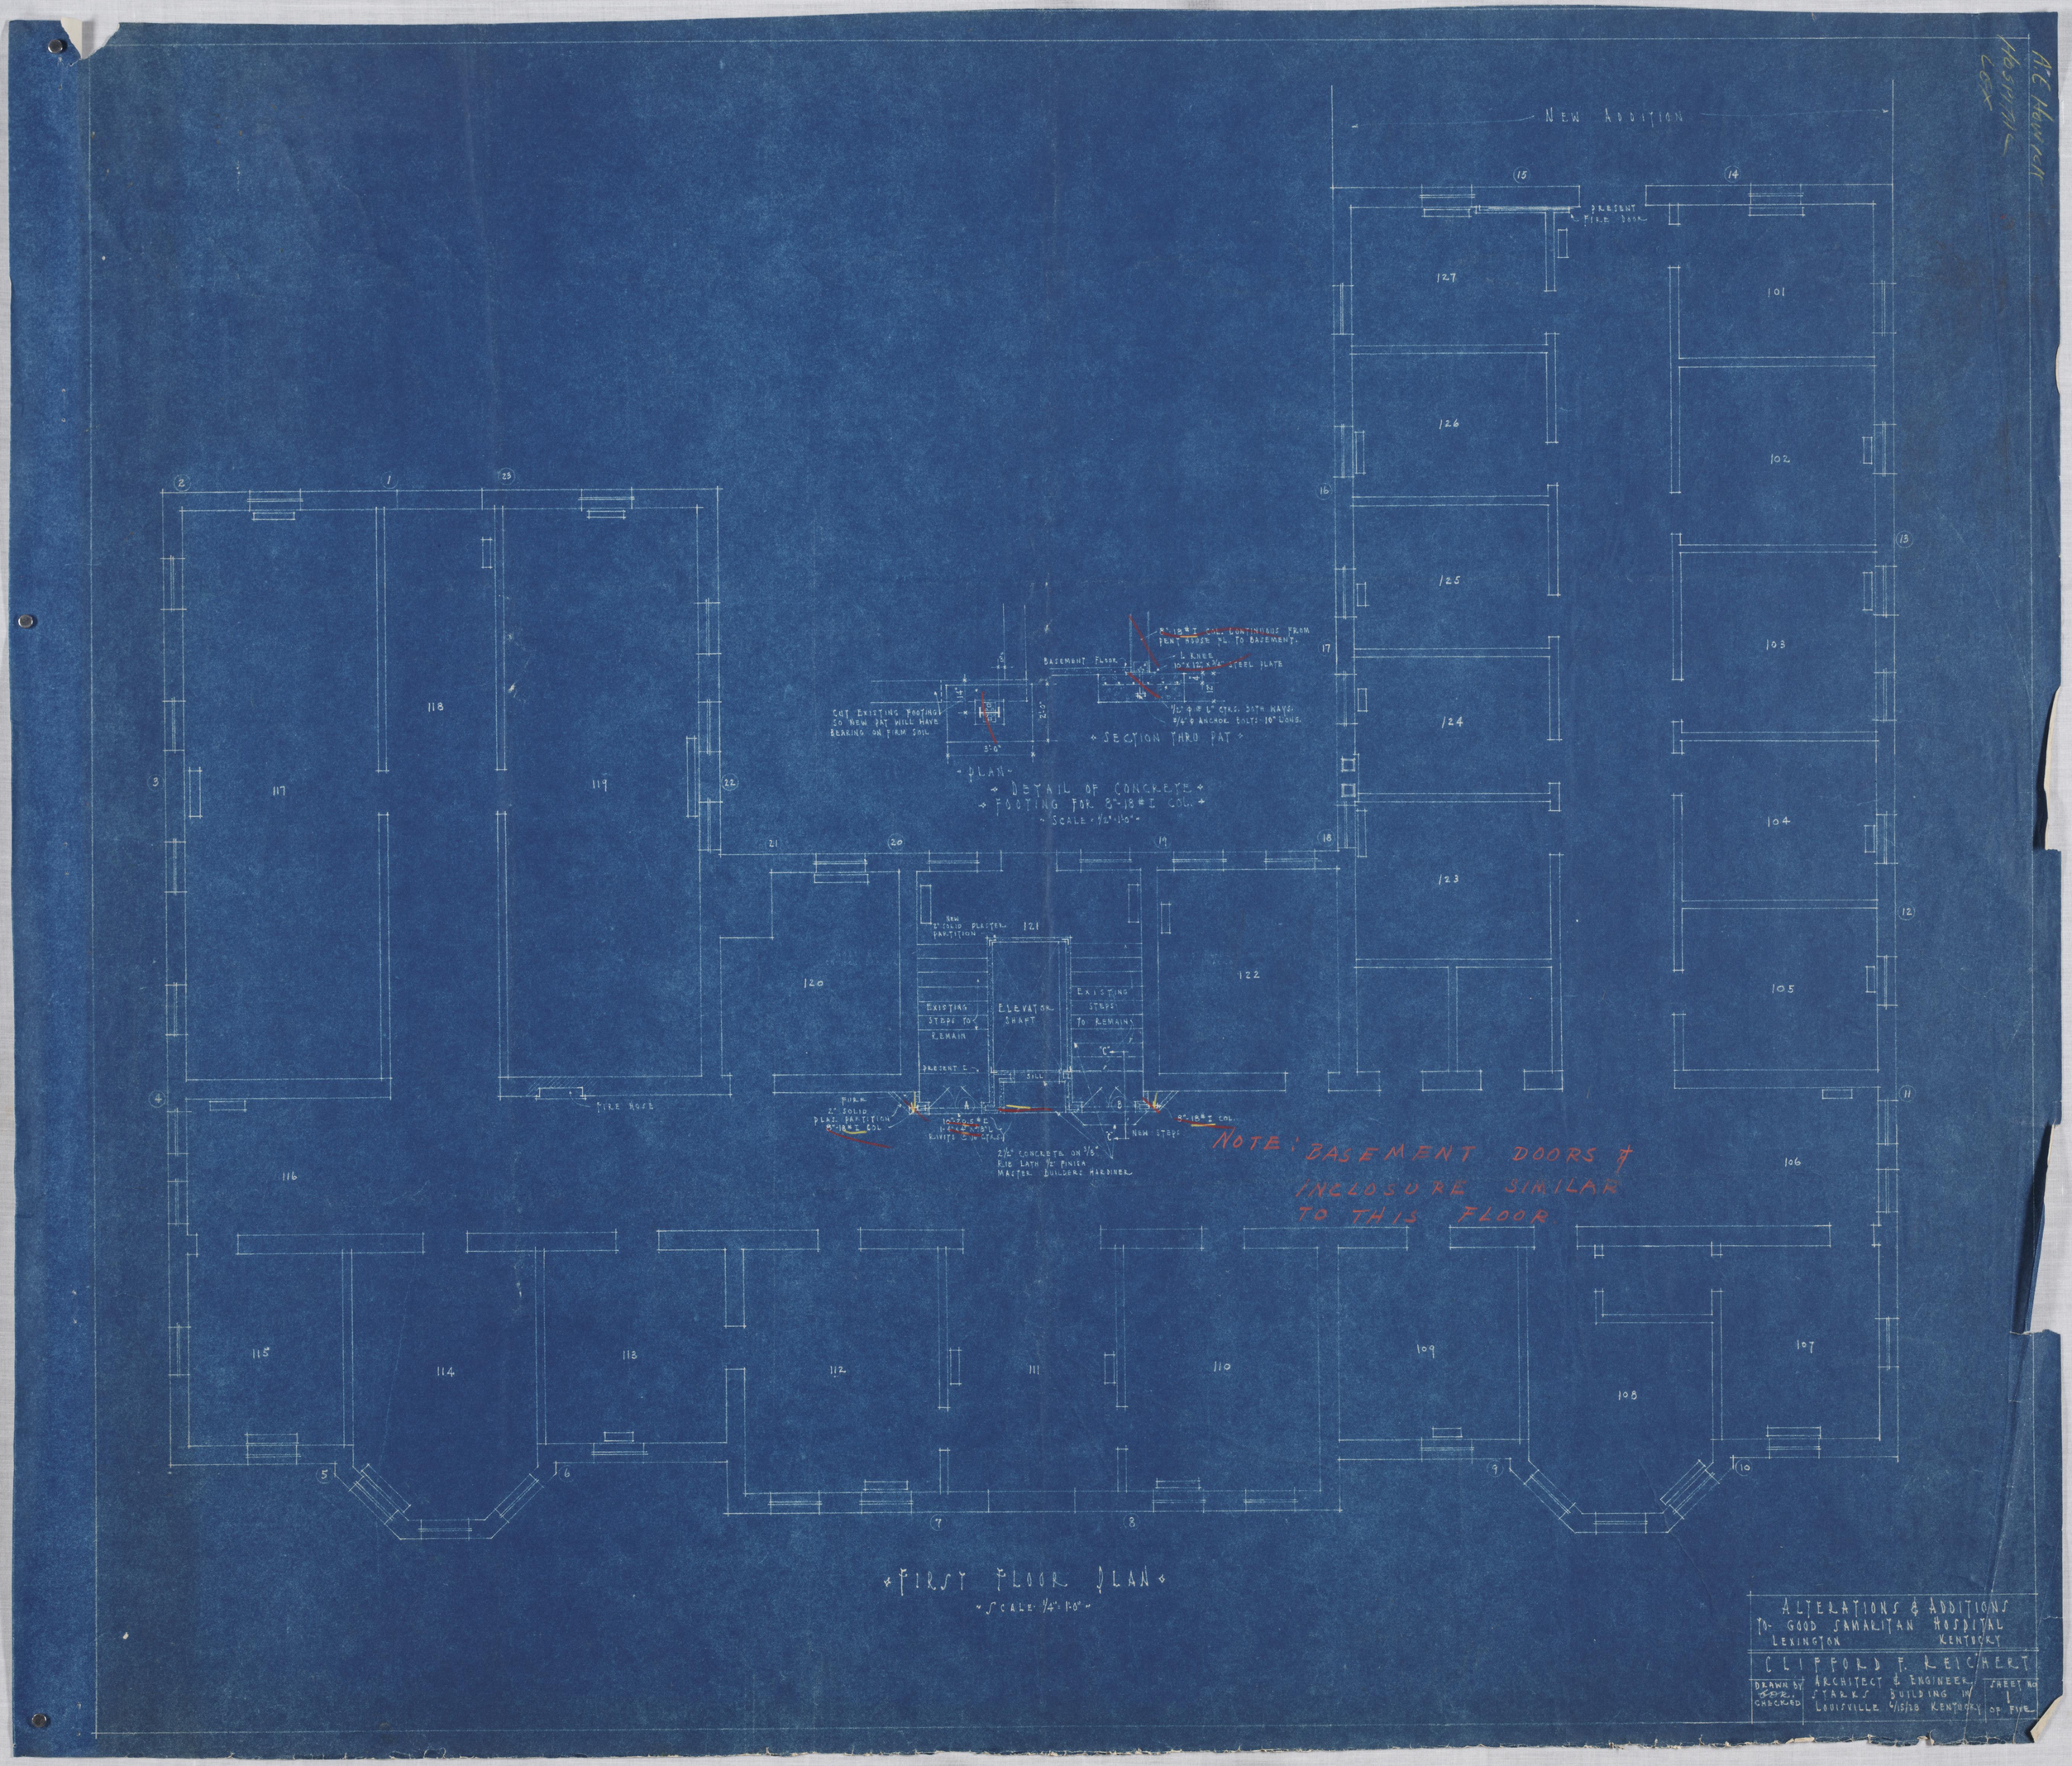

A.E. Hewitt
Hospital
Lex
NEW ADDITION
PRESENT FIRE DOOR
127
126
125
124
123
122
121
120
119
118
117
116
115
114
113
112
111
110
109
108
107
106
105
104
103
102
101
8"-18# I COL. CONTINUOUS FROM PENT HOUSE FL. TO BASEMENT.
L KNEE
10"x12"x3/4" STEEL PLATE
BASEMENT FLOOR
CUT EXISTING FOOTING SO NEW PAT WILL HAVE BEARING ON FIRM SOIL
1/2" ϕ @ 6" CTRS. BOTH WAYS.
3/4" ϕ ANCHOR BOLTS 10" LONG.
SECTION THRU PAT
PLAN
DETAIL OF CONCRETE FOOTING FOR 8"-18# I COL.
SCALE 1/2"=1'-0"
NEW 2" SOLID PLASTER PARTITION
EXISTING STEPS TO REMAIN
ELEVATOR SHAFT
EXISTING STEPS TO REMAIN
PRESENT C
SILL
FIRE HOSE
FURR 2" SOLID PLAS. PARTITION 8"-18# I COL
10"-20.5# I
RIVETS @ 16" CTRS.
2 1/2" CONCRETE ON 3/8" RIB LATH 1/2" FINISH MASTER BUILDERS HARDINER
NEW STEPS
8"-18# I COL.
NOTE: BASEMENT DOORS & INCLOSURE SIMILAR TO THIS FLOOR
FIRST FLOOR PLAN
SCALE 1/4"=1'-0"
ALTERATIONS & ADDITIONS
TO GOOD SAMARITAN HOSPITAL
LEXINGTON KENTUCKY
CLIFFORD F. REICHERT
DRAWN BY
CHECKED
ARCHITECT & ENGINEER
STARKS BUILDING IN
LOUISVILLE 6/15/28 KENTUCKY
SHEET NO
1
OF FIVE