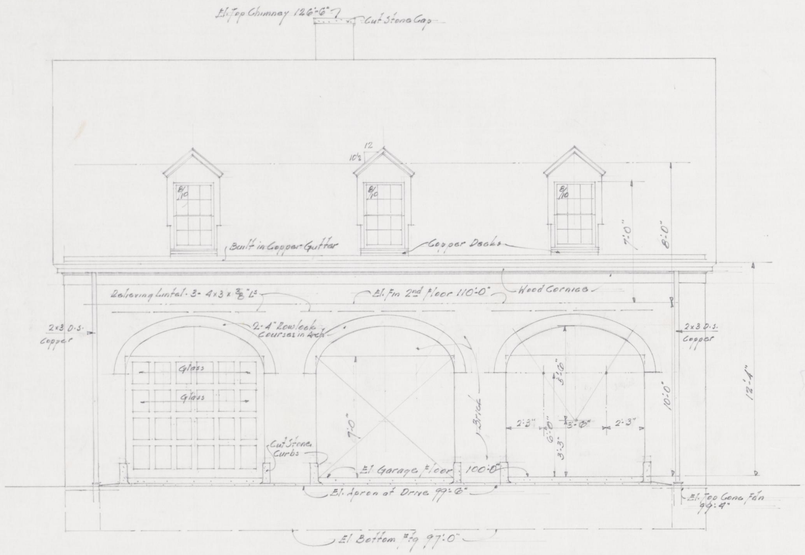

FRONT ELEVATION

Scale: 1/4" = 1'-0"

All Lintels this elevation to be 2-5x3½x5/16" Ls, unless otherwise marked

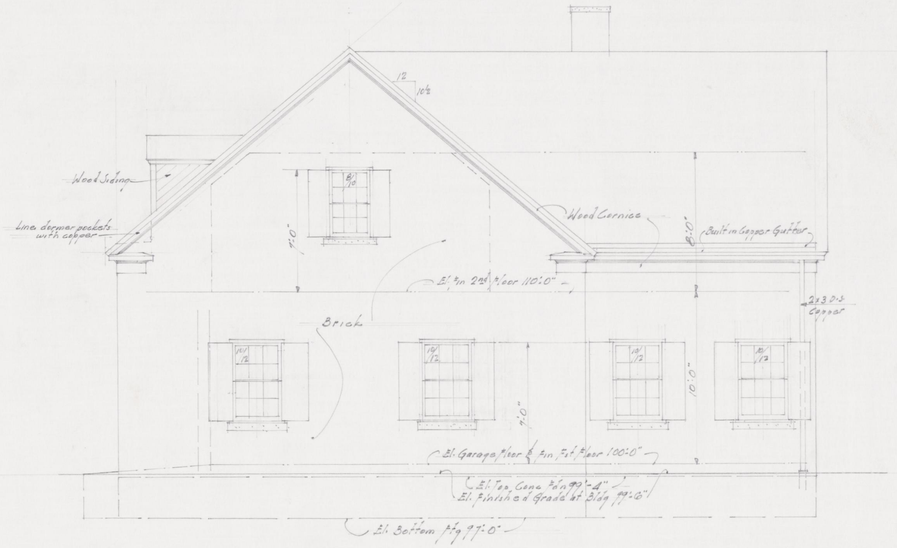

RIGHT SIDE ELEVATION

Scale: 1/4" = 1'-0"

All Lintels this Elevation to be 2-4x3½x5/16" Ls

All Sills this Elevation to be Cut Stone

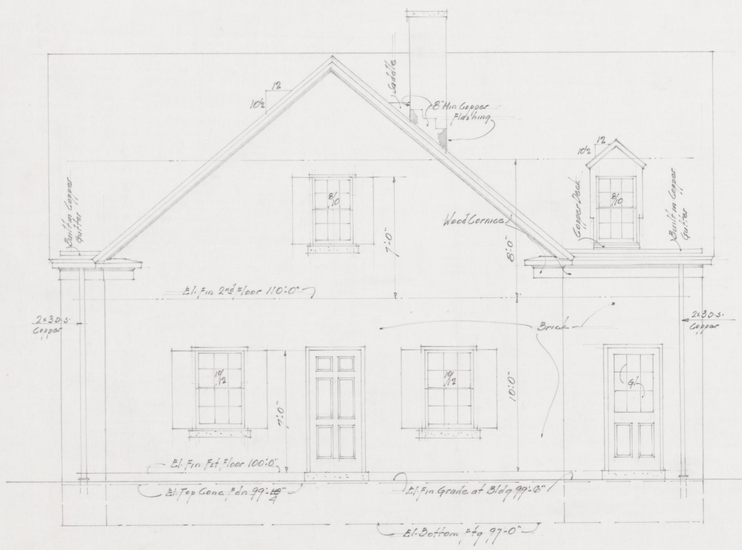

REAR ELEVATION

Scale: 1/4" = 1'-0"

All Lintels in Brick, this elevation, to be 2-4x3½x5/16" Ls

All Sills in Brick, this elevation, to be Cut Stone

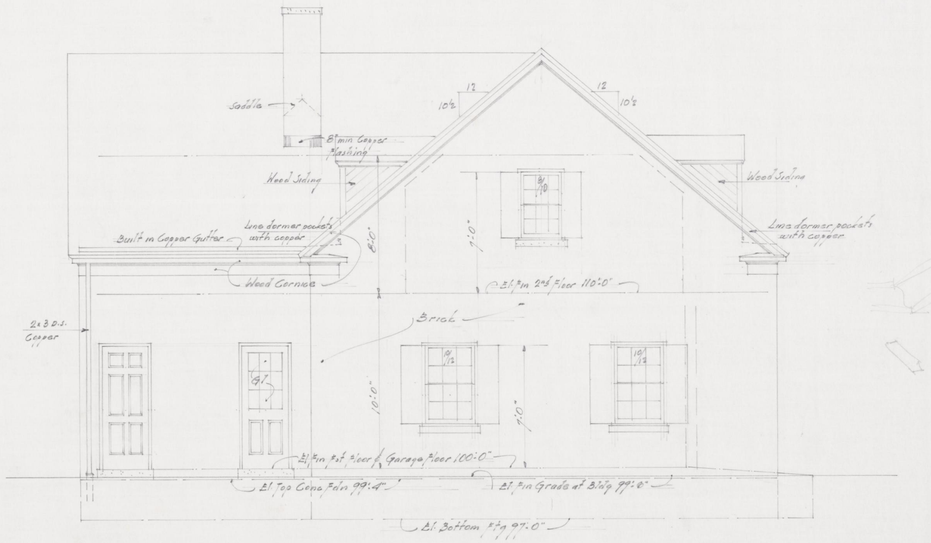

LEFT SIDE ELEVATION

Scale: 1/4" = 1'-0"

All Lintels this elevation to be 2-4x3½x5/16" Ls

All Sills this elevation to be cut stone

GENERAL NOTES

All Downspouts to empty into 4" ϕ Cast Iron pipe, top hub 2" above Fin Grade

A GARAGE BUILDING FOR
MR & MRS ROYCE MARTIN
Fayette County Kentucky

ROBERT W. McMEEKIN · ARCHITECT
Lexington Kentucky

Date: 16 July 47		File No.
Revisions		Drawn By CLB
		SHEET No. 3