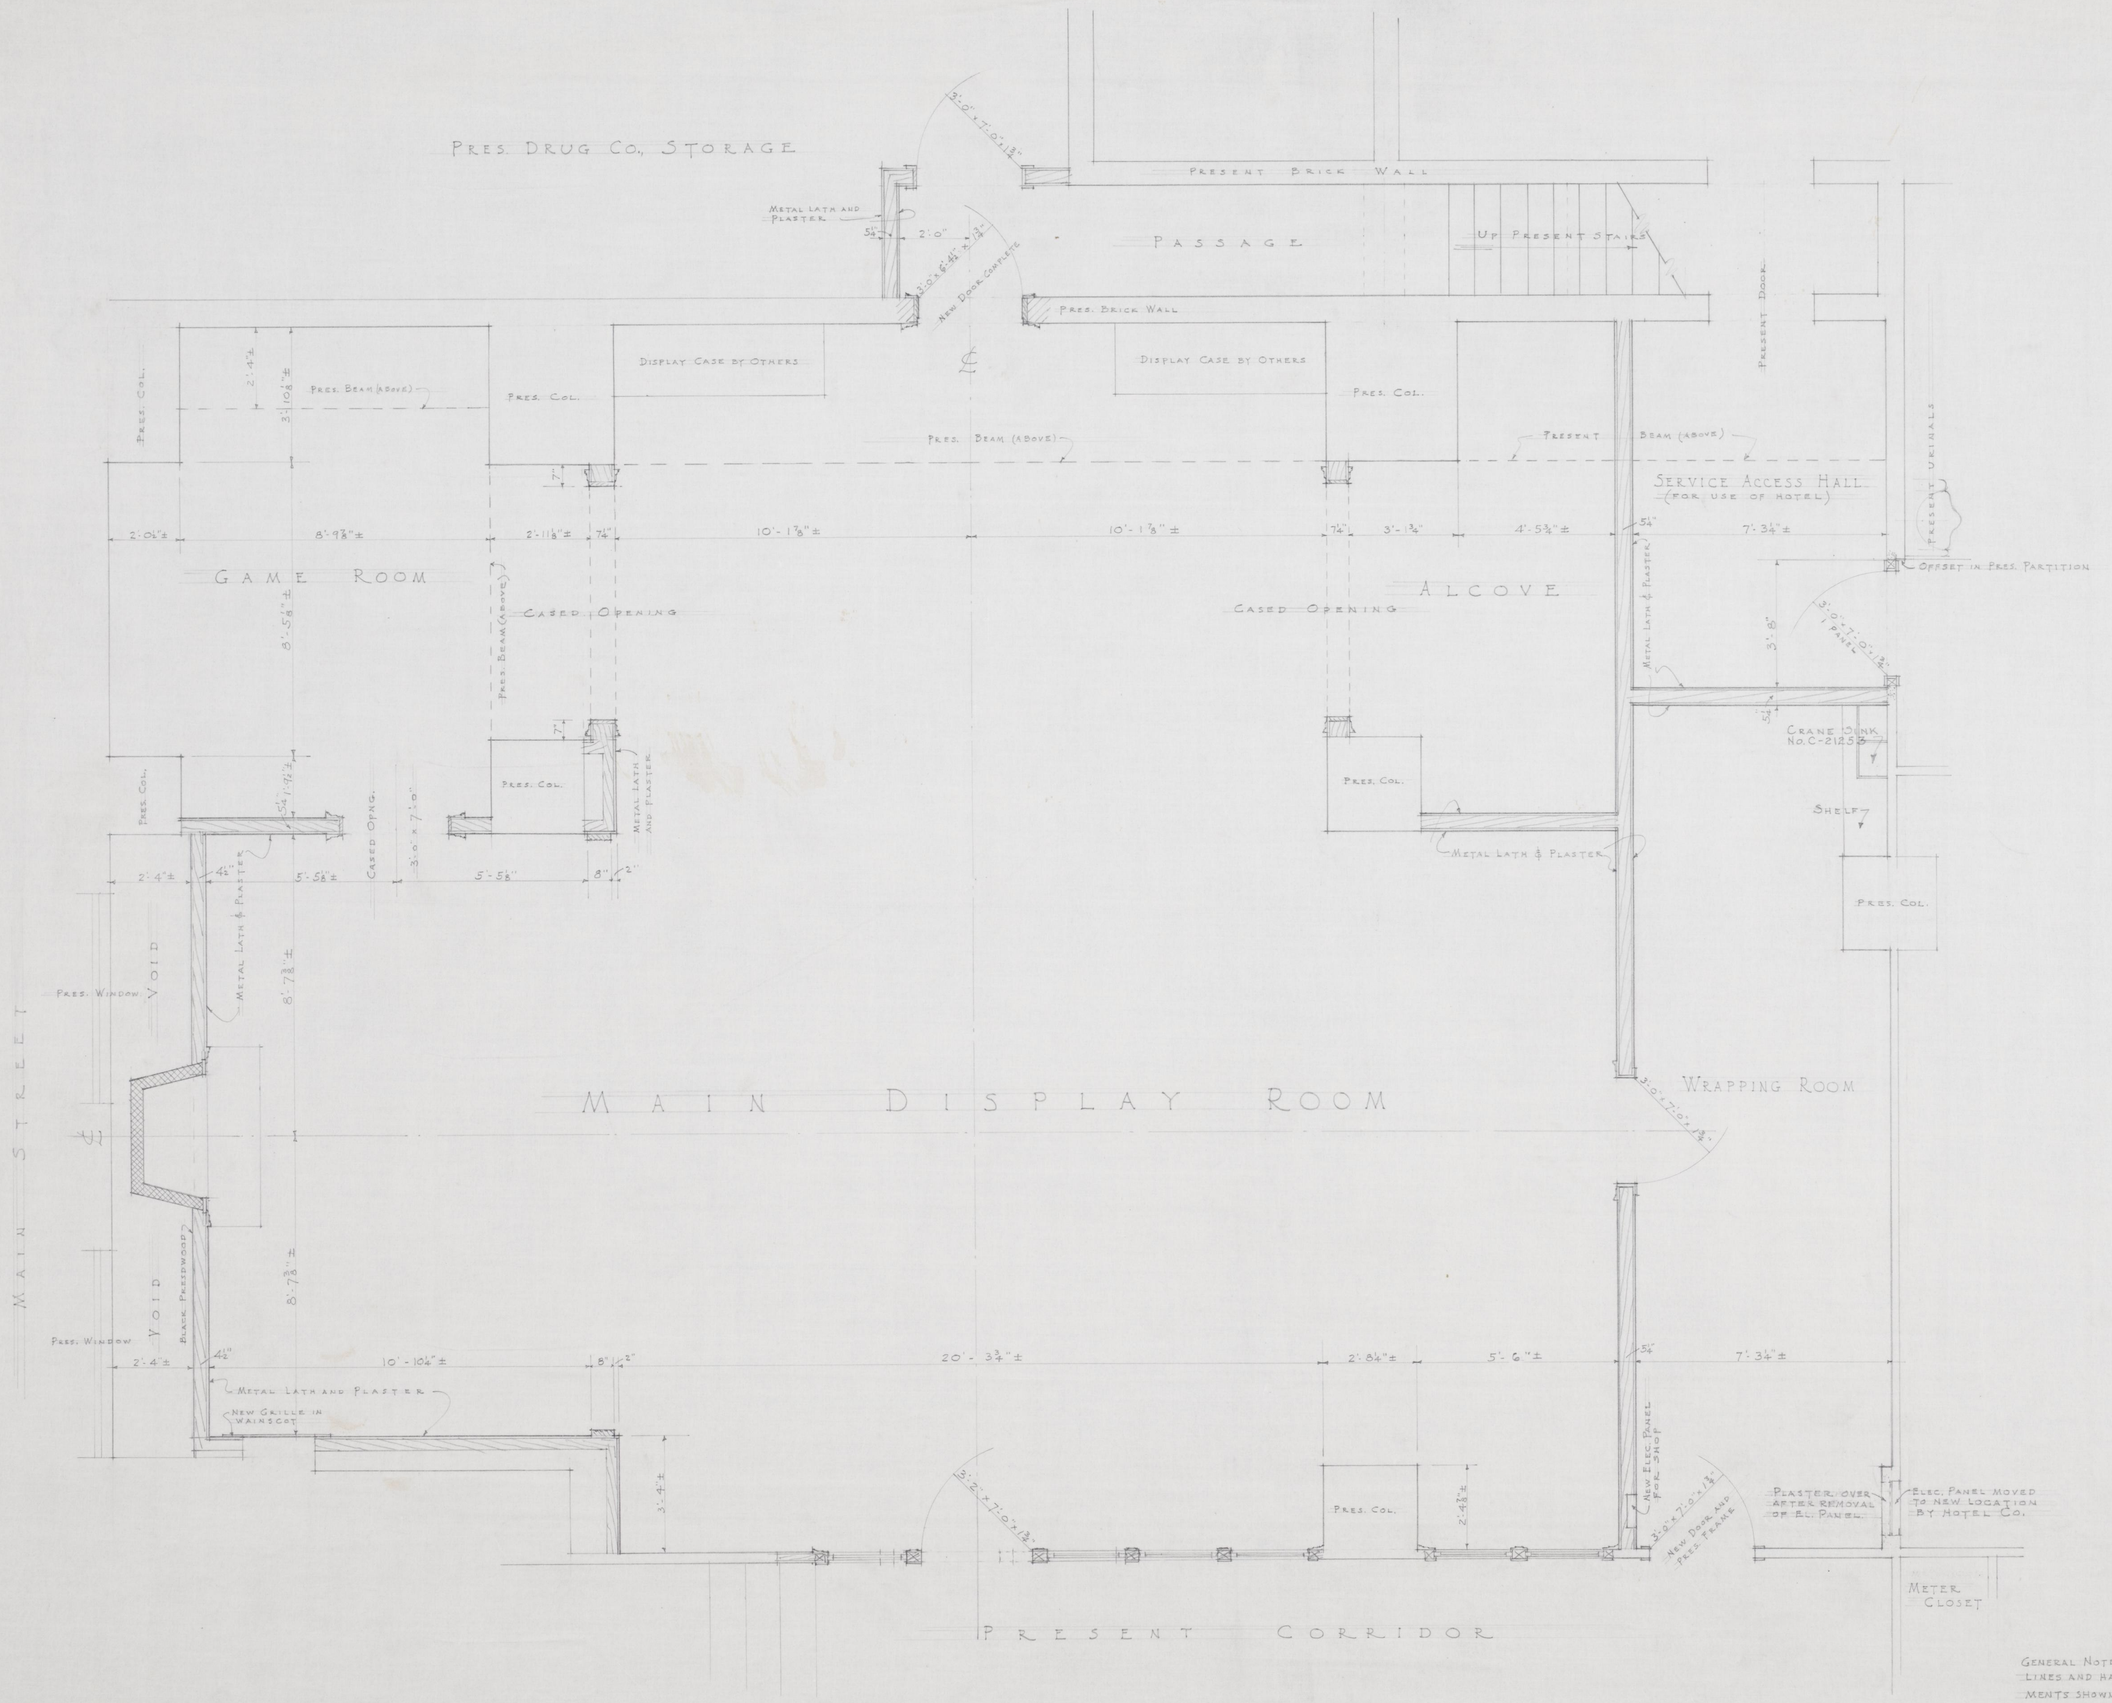

FLOOR PLAN

SCALE 1/2" = 1'-0"

GENERAL NOTE - NEW WORK SHOWN WITH HEAVY LINES AND HATCHED-IN SECTIONS. MEASUREMENTS SHOWN ± ARE MEASURED DIMENSIONS AND MUST BE VERIFIED WITH WORK NOW IN PLACE.

MENS SHOP
for LAFAYETTE DRUG COMPANY
EAST MAIN STREET, LEXINGTON, KY.

ROBERT W. McMEEKIN
ARCHITECT
LEXINGTON, KY.

DATE 2-7-39
REVISIONS

FILE No. 239
DRAWN BY
SHEET No. 1