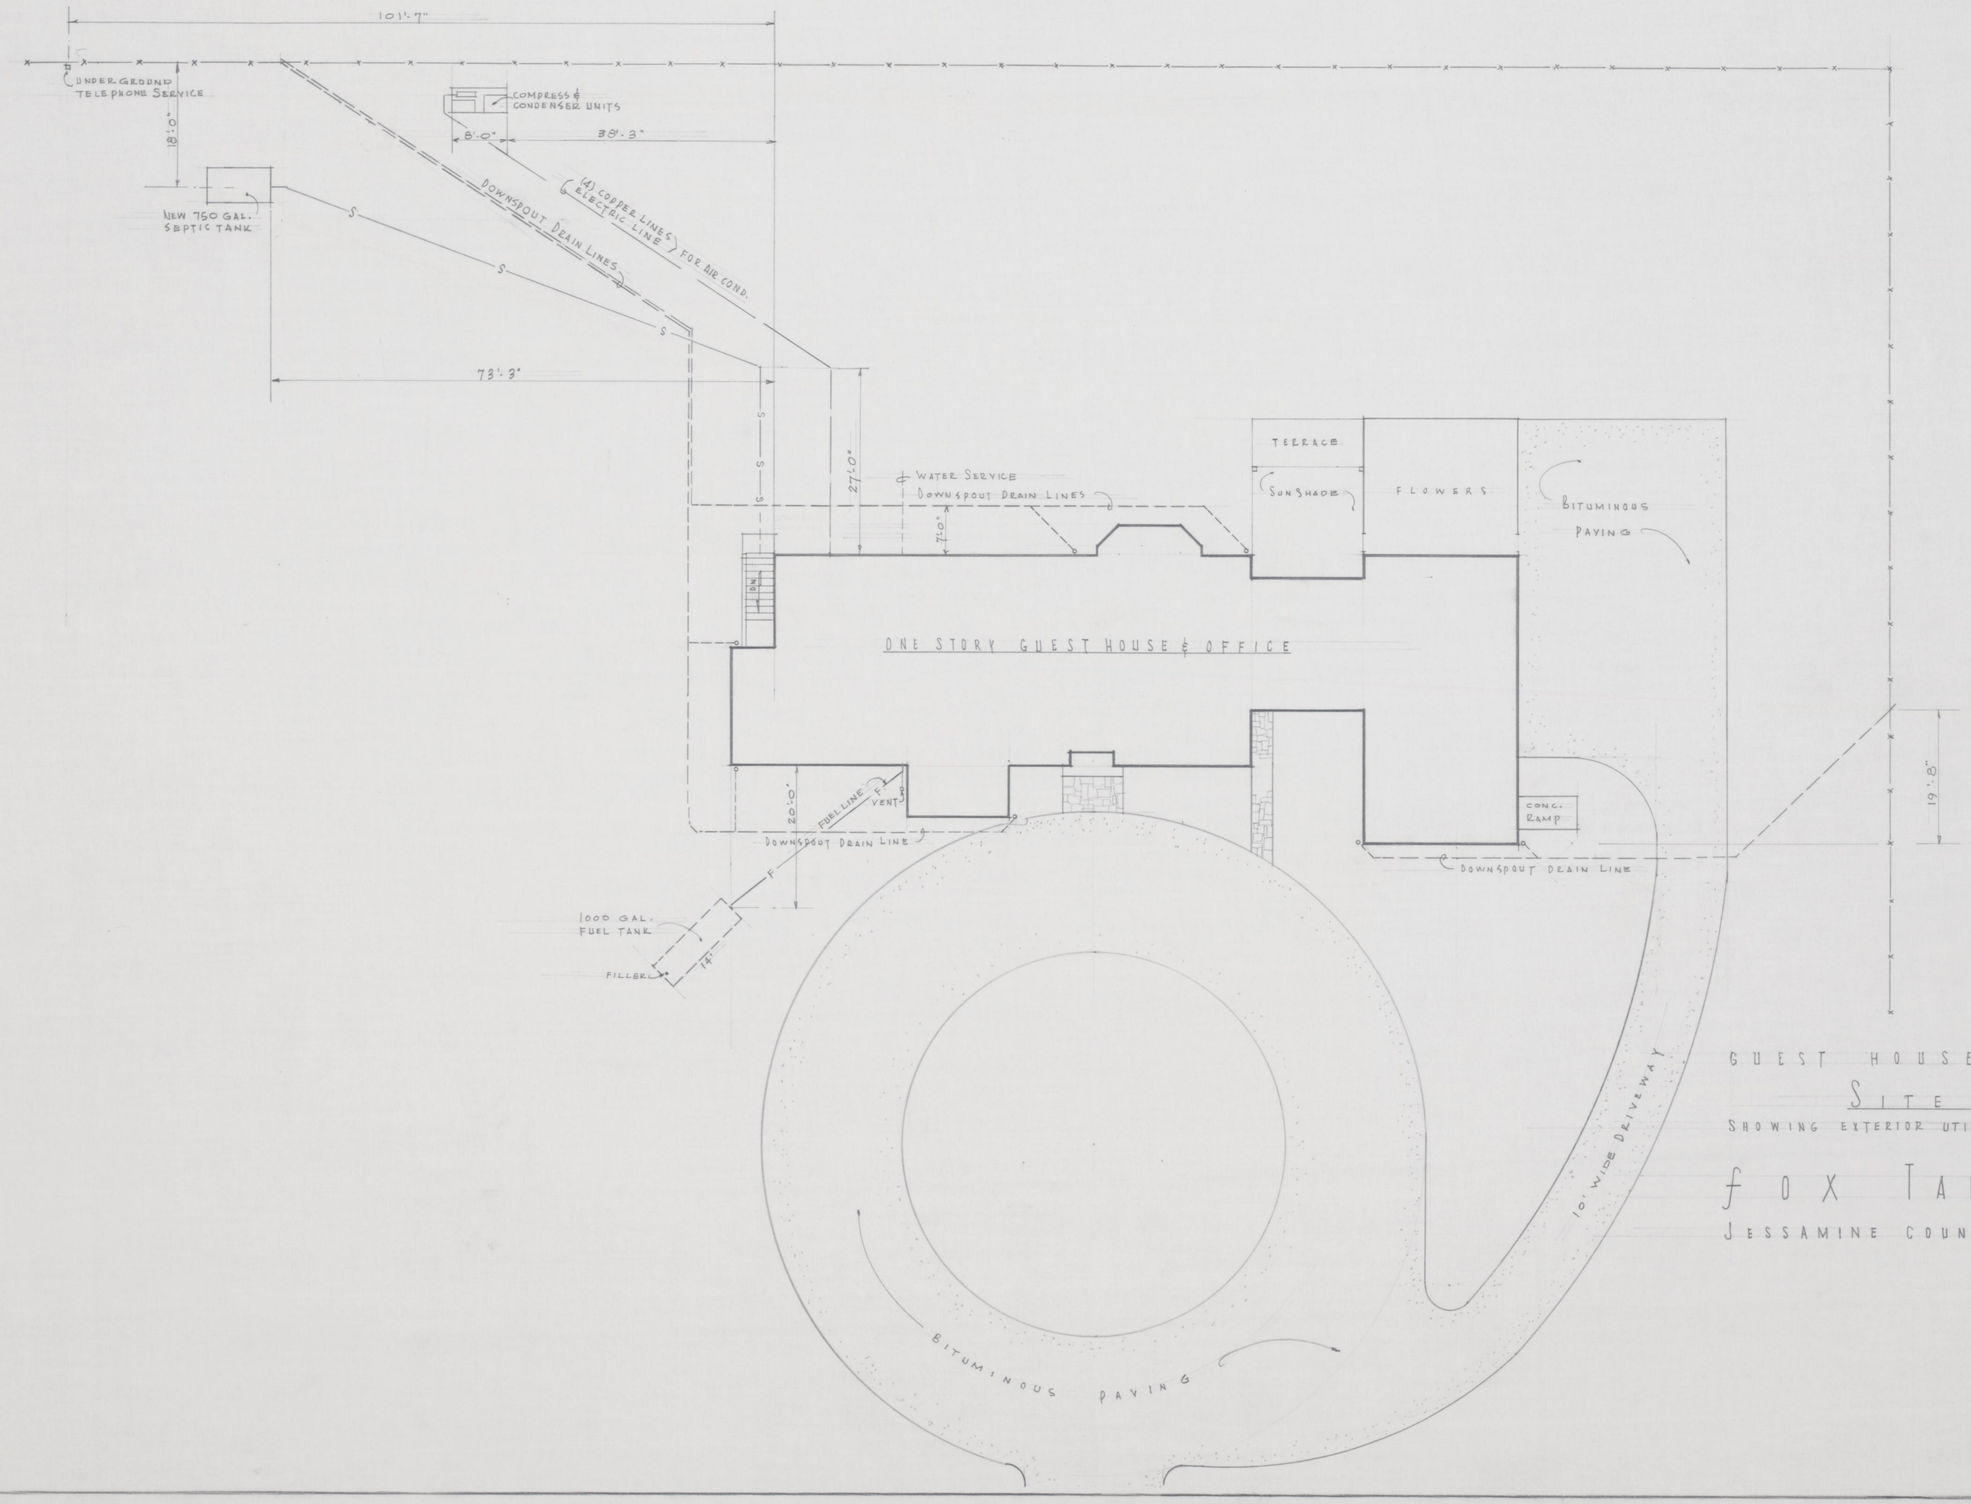

GUEST HOUSE & OFFICE

SITE PLAN SCALE 1" = 10'-0"

SHOWING EXTERIOR UTILITIES, DRAIN LINES, ETC.

FOX TALE FARM

JESSAMINE COUNTY KENTUCKY

OCTOBER 16, 1969