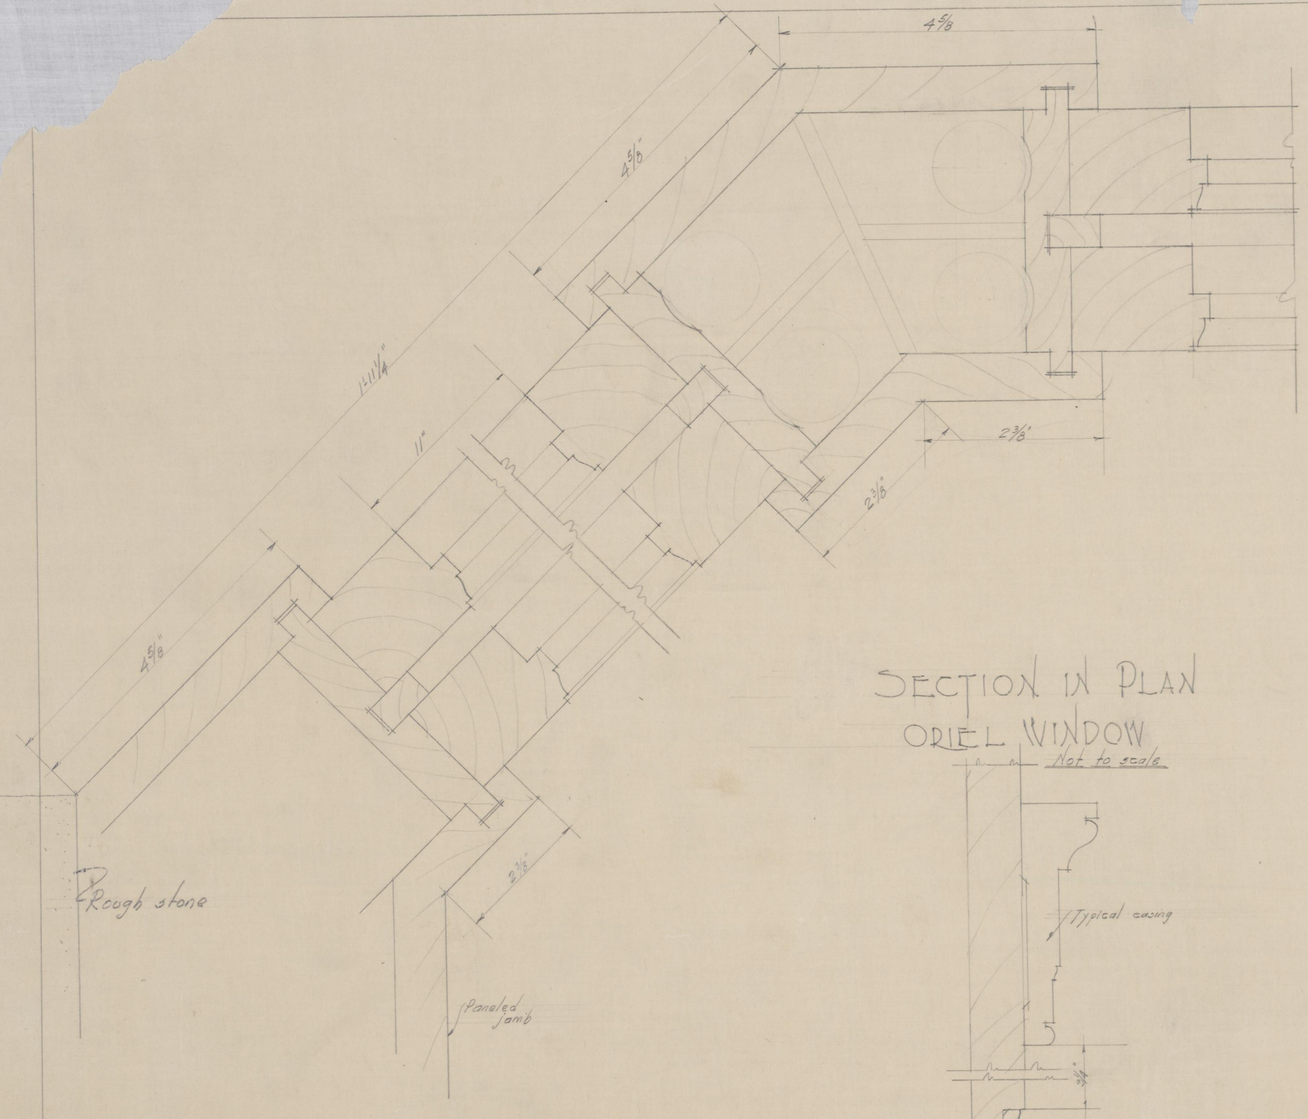

SECTION IN PLAN
ORIEL WINDOW
Not to scale

F.S. SECTION F-F

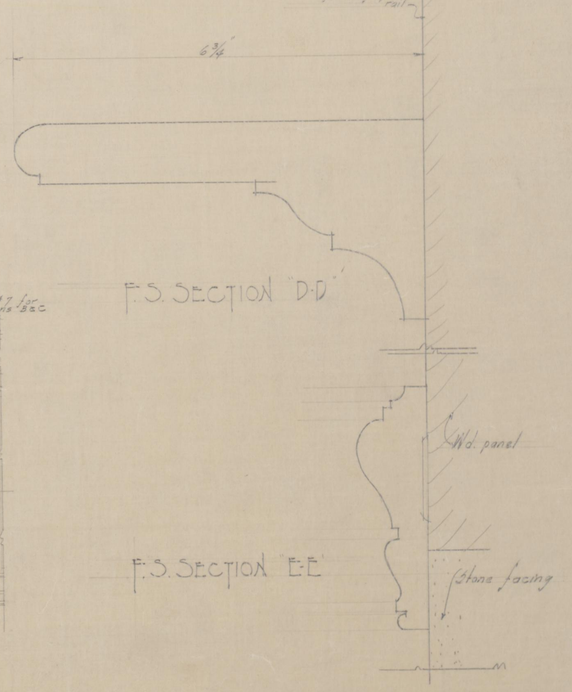

F.S. SECTION D-D

F.S. SECTION E-E

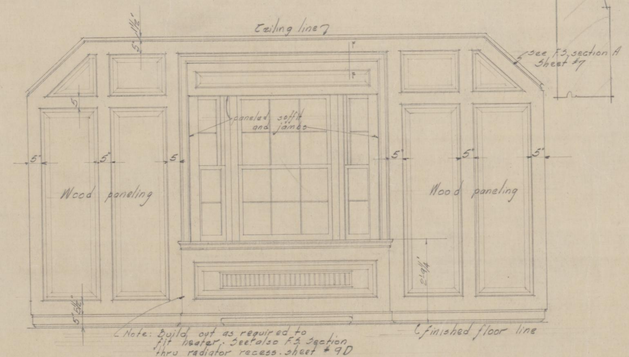

INSIDE ELEVATION OF ORIEL WINDOW-LIBRARY
Scale: 1/2" = 1'-0"

Intersection of ceiling rake and wall

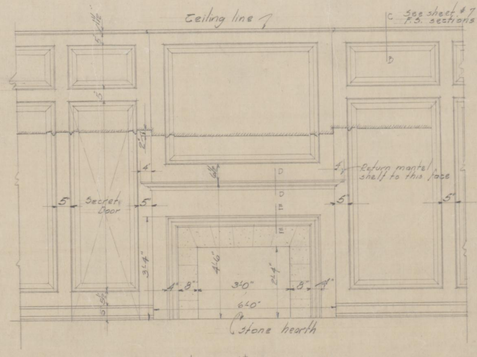

ELEVATION OF LIBRARY FIRE-PLACE
Scale: 1/2" = 1'-0"

RESIDENCE FOR
MR. & MRS. HARKNESS EDWARDS
FAYETTE COUNTY KENTUCKY

DATE 5-15-30	PLAN NO 10 BD
REVISED	SHEET NO 9
DRAWN BY E	ROBERT W. McMEEKIN ARCHITECT LEXINGTON KENTUCKY