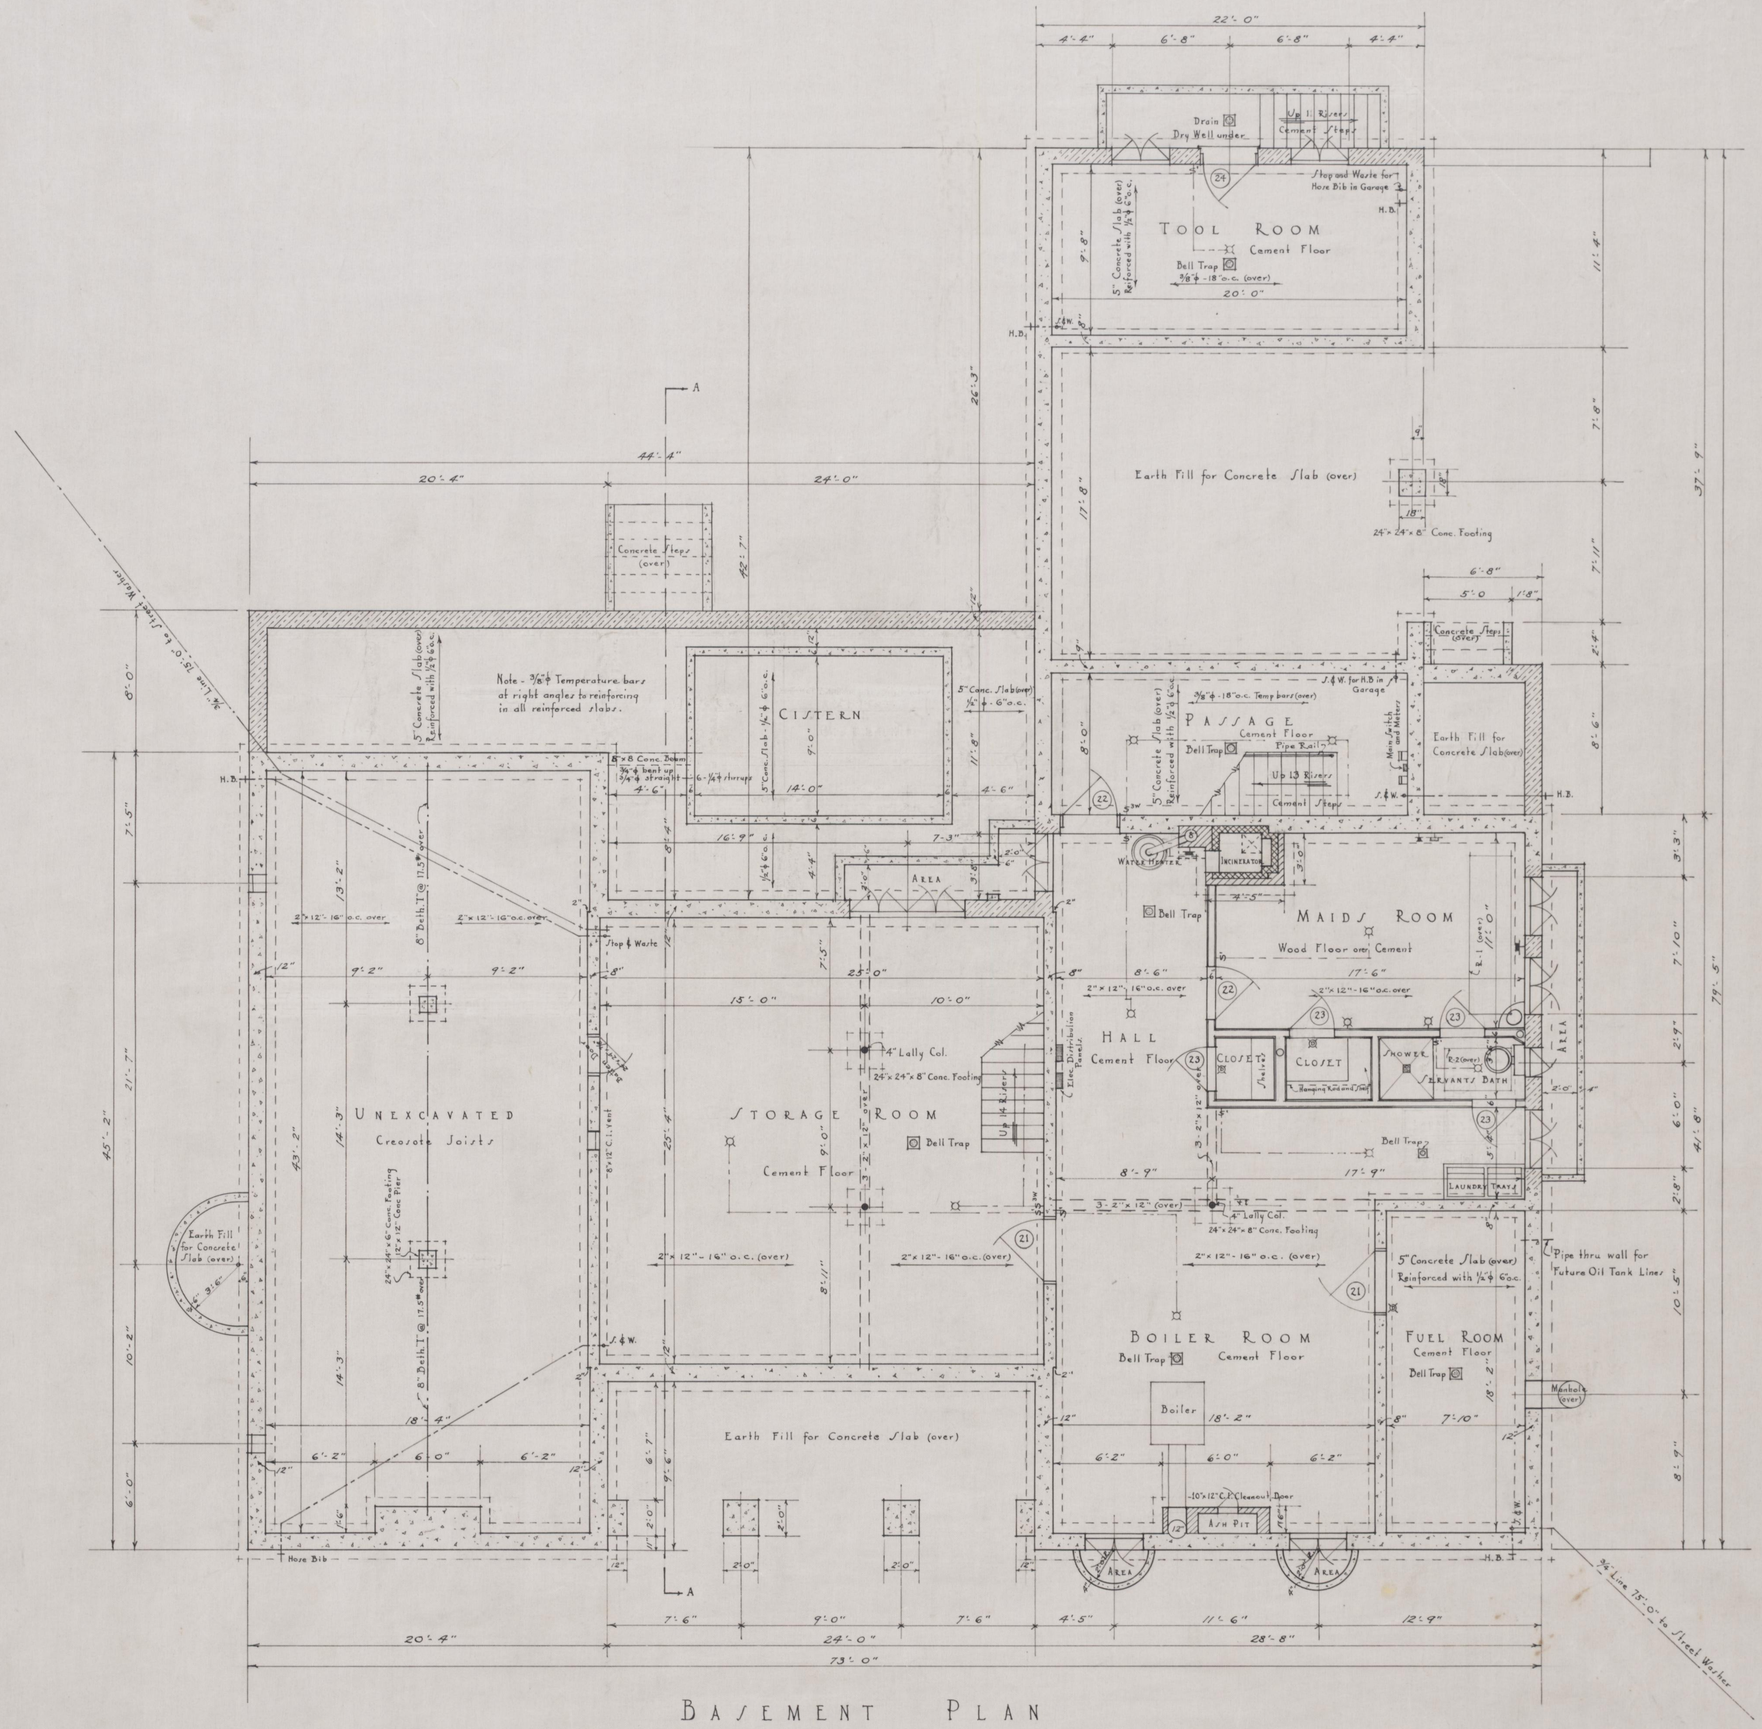

BASEMENT PLAN

Scale 1/4" = 1'-0"

KEY TO MATERIALS AND SYMBOLS	
	Concrete Work
	Stone Masonry
	Cut Stone
	Brick Work
	Fire Brick
	Wood Partitions
	Elec. Ceiling Outlet
	Elec. Wall Outlet
	Elec. Exterior Outlet
	Elec. Floor Outlet
	Elec. Base Plug Outlet
	Special Elec. Power Outlet
	Elec. Motor Outlet
	Telephone Outlet - Private Serv.
	Telephone Outlet - Public Service
	Gas Wall Outlet
	Gas Floor Outlet

ROBERT W. McMEEKIN
ARCHITECT
LEXINGTON, KENTUCKY

A RESIDENCE FOR
MR. & MRS. S. P. BROWNING
EDGEMONT MAYSVILLE, KENTUCKY

FILE NO. 5-28
DATE 9-21-28
REVISED

SHEET NO. 1