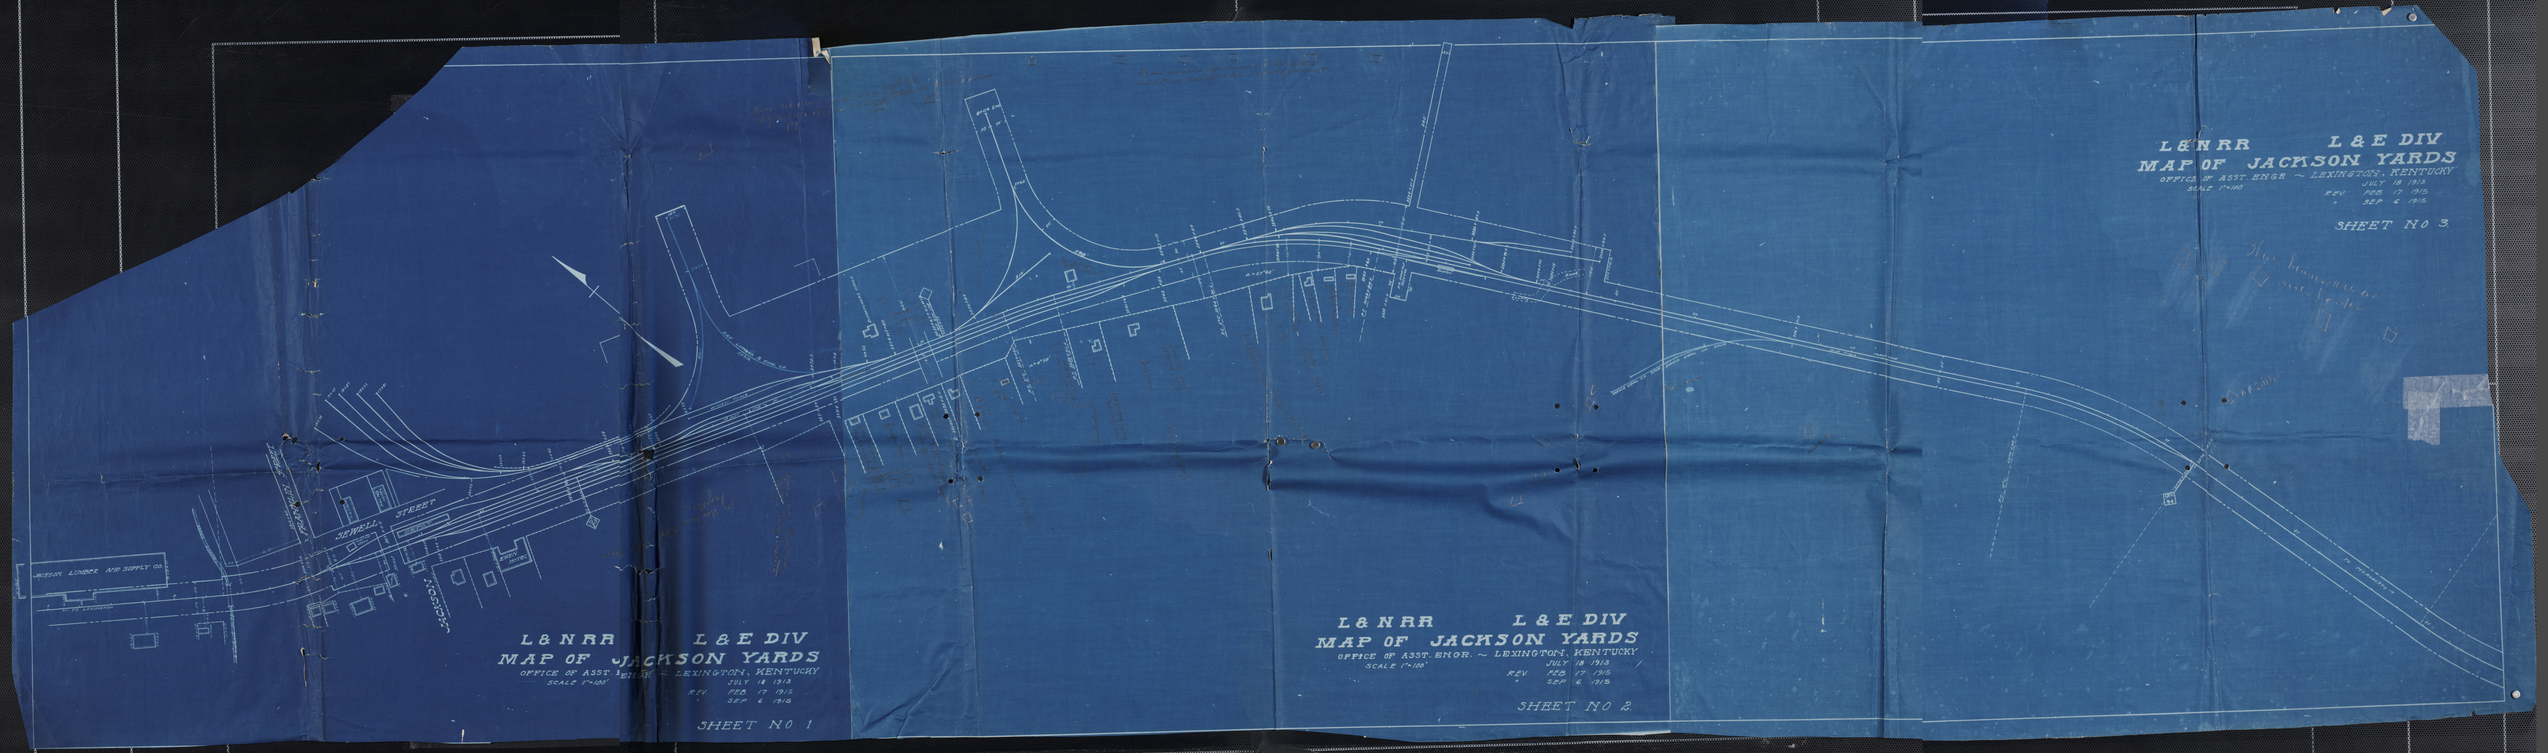
SEWELL STREET
WESTERN LUMBER AND SUPPLY CO.
L & N RR L & E DIV
MAP OF JACKSON YARDS
OFFICE OF ASST. ENGR. ~ LEXINGTON, KENTUCKY
SCALE 1"=100'
JULY 18 1913
REV. FEB 17 1915
" SEP 6 1915
SHEET NO 1
L & N RR L & E DIV
MAP OF JACKSON YARDS
OFFICE OF ASST. ENGR. ~ LEXINGTON, KENTUCKY
SCALE 1"=100'
JULY 18 1913
REV. FEB 17 1915
" SEP 6 1915
SHEET NO 2
L & N RR L & E DIV
MAP OF JACKSON YARDS
OFFICE OF ASST. ENGR. ~ LEXINGTON, KENTUCKY
SCALE 1"=100'
JULY 18 1913
REV. FEB 17 1915
" SEP 6 1915
SHEET NO 3