LEFT SIDE ELEVATION
SCALE 1/4" = 1'-0"

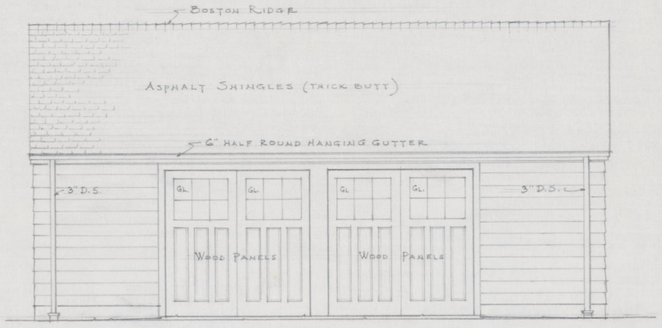

FRONT ELEVATION
SCALE 1/4" = 1'-0"

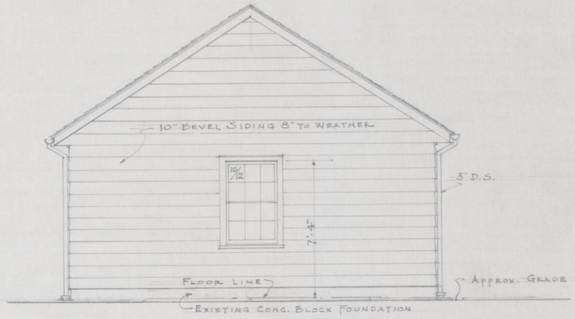

RIGHT SIDE ELEVATION
SCALE 1/4" = 1'-0"

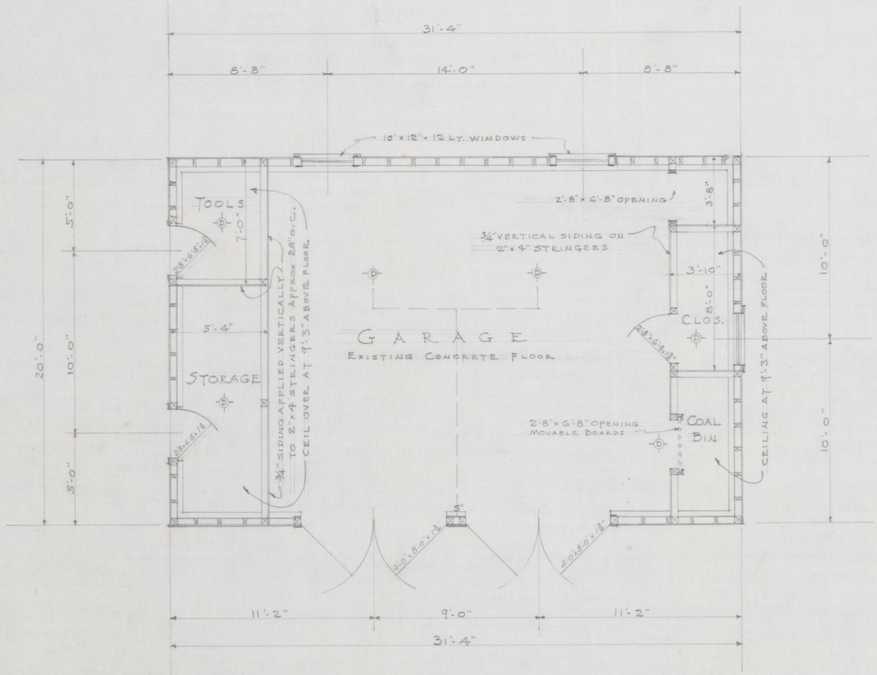

FLOOR PLAN
SCALE 1/4" = 1'-0"

NOTE - ALL MEASUREMENTS TAKEN AT FACE OF STORM SIDING.

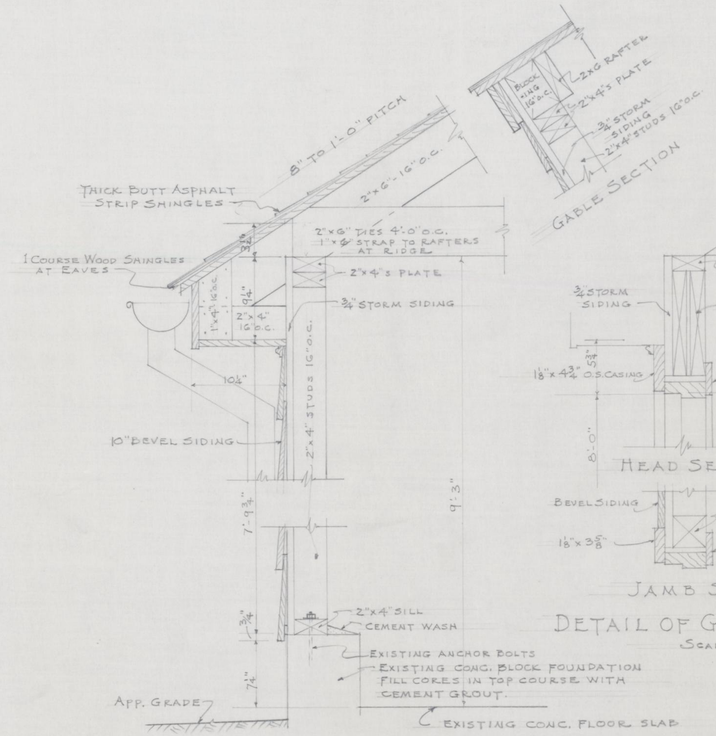

TYPICAL WALL SECTION
SCALE 1/2" = 1'-0"

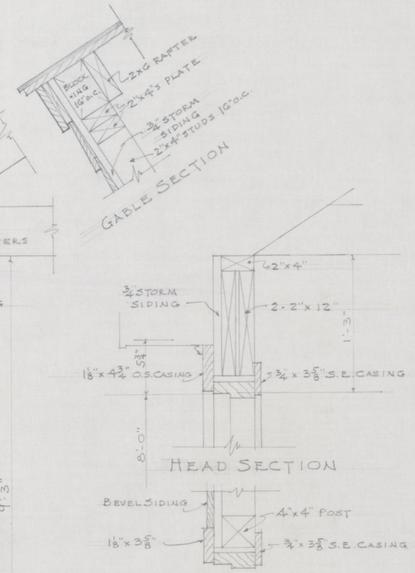

DETAIL OF GARAGE DOOR FRAME
SCALE 1/2" = 1'-0"

A GARAGE FOR
MRS. MARY FULLER FRAZIER
LEXINGTON, KENTUCKY

ROBERT W. McMEEKIN
ARCHITECT
LEXINGTON, KY.

DATE 7-24-44	FILE No. 444
REVISIONS	DRAWN BY
	SHEET No. 1