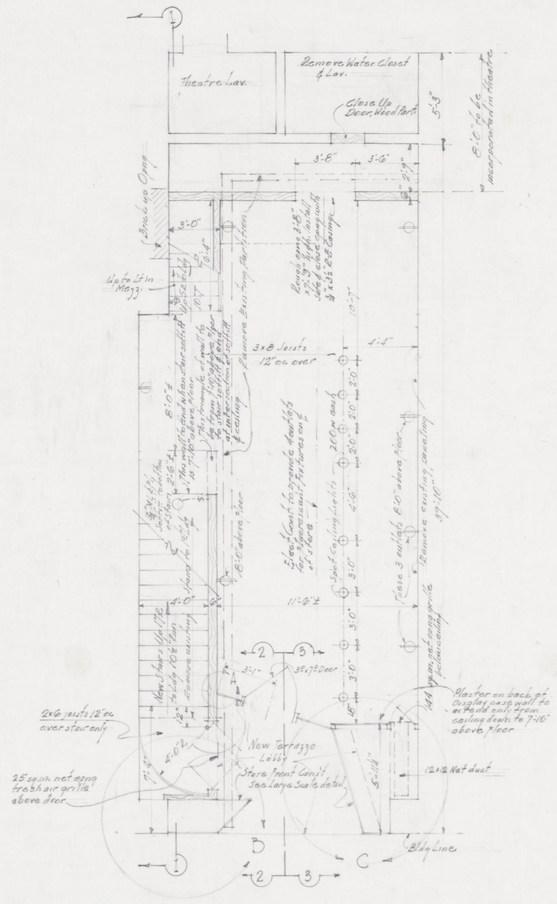

FIRST FLOOR PLAN
Scale: 1/4"=1'-0"
Fin Floor El. 100'-0"

See Sh #2 for details of A-3 & C
Fluorescent Ceiling Units to be furnished by owner
See enlarged detail this sheet for Display case Lights.

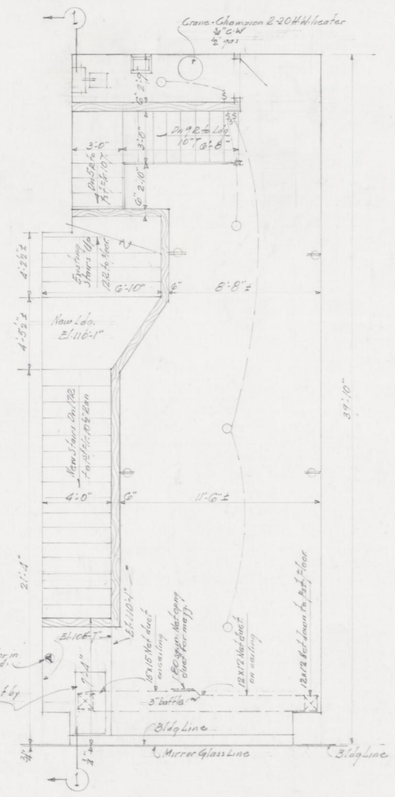

MEZZANINE FLOOR PLAN
Scale: 1/4"=1'-0"
Fin Floor El. 110'-1"

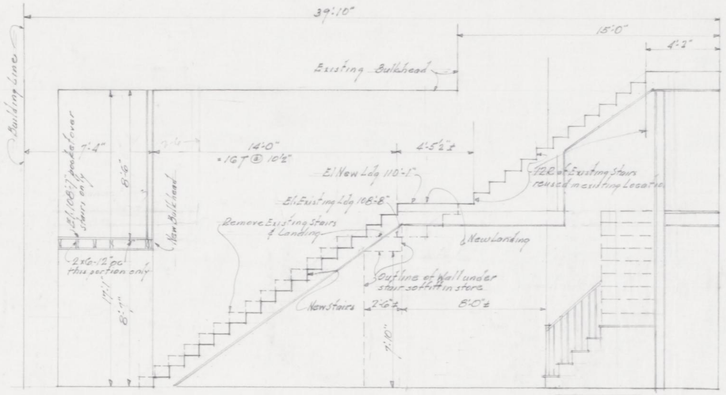

SECTION "1-1"
Scale: 1/4"=1'-0"

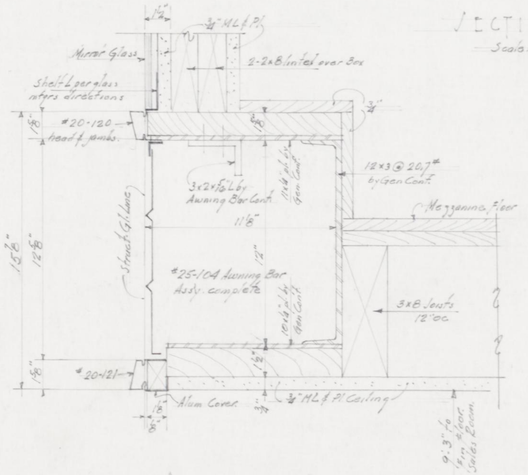

SECTION THRU AWNING BAR
Scale: 3"=1'-0"

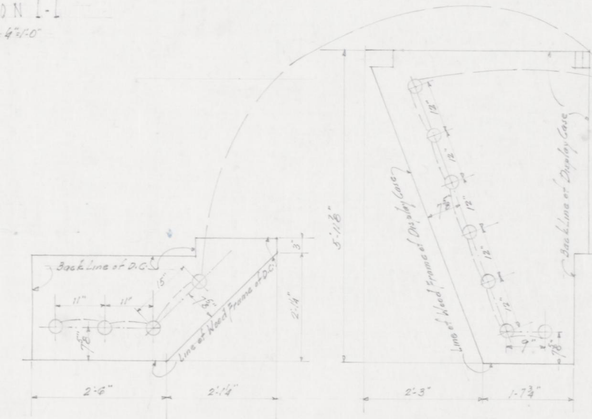

SPACING OF DISPLAY CASE LIGHTS
Scale 3/4"=1'-0"
Light units to be Curtis "Hood Jr." equipped for 100 watt bulbs.

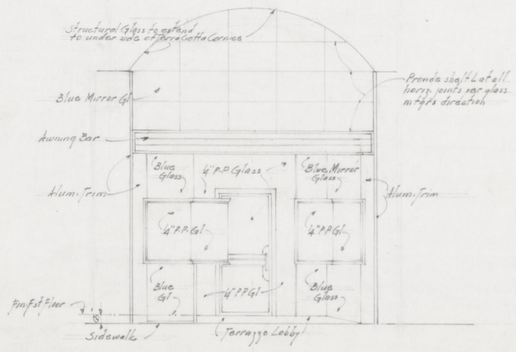

FRONT ELEVATION
Scale: 1/4"=1'-0"

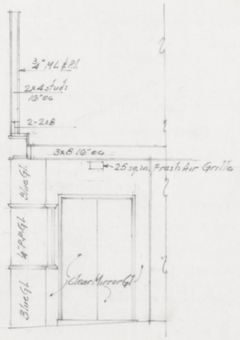

SECTION "2-2"
Scale: 1/4"=1'-0"

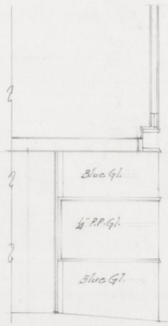

SECTION "3-3"
Scale: 1/4"=1'-0"

A STORE BUILDING FOR
MR. PHIL ROSENBERG
Main Street Lexington Kentucky

ROBERT W. McMEEKIN ARCHITECT
Lexington Kentucky

Date 28 Feb 47		File No.
Revisions		Drawn By GHB
		SHEET No. 1