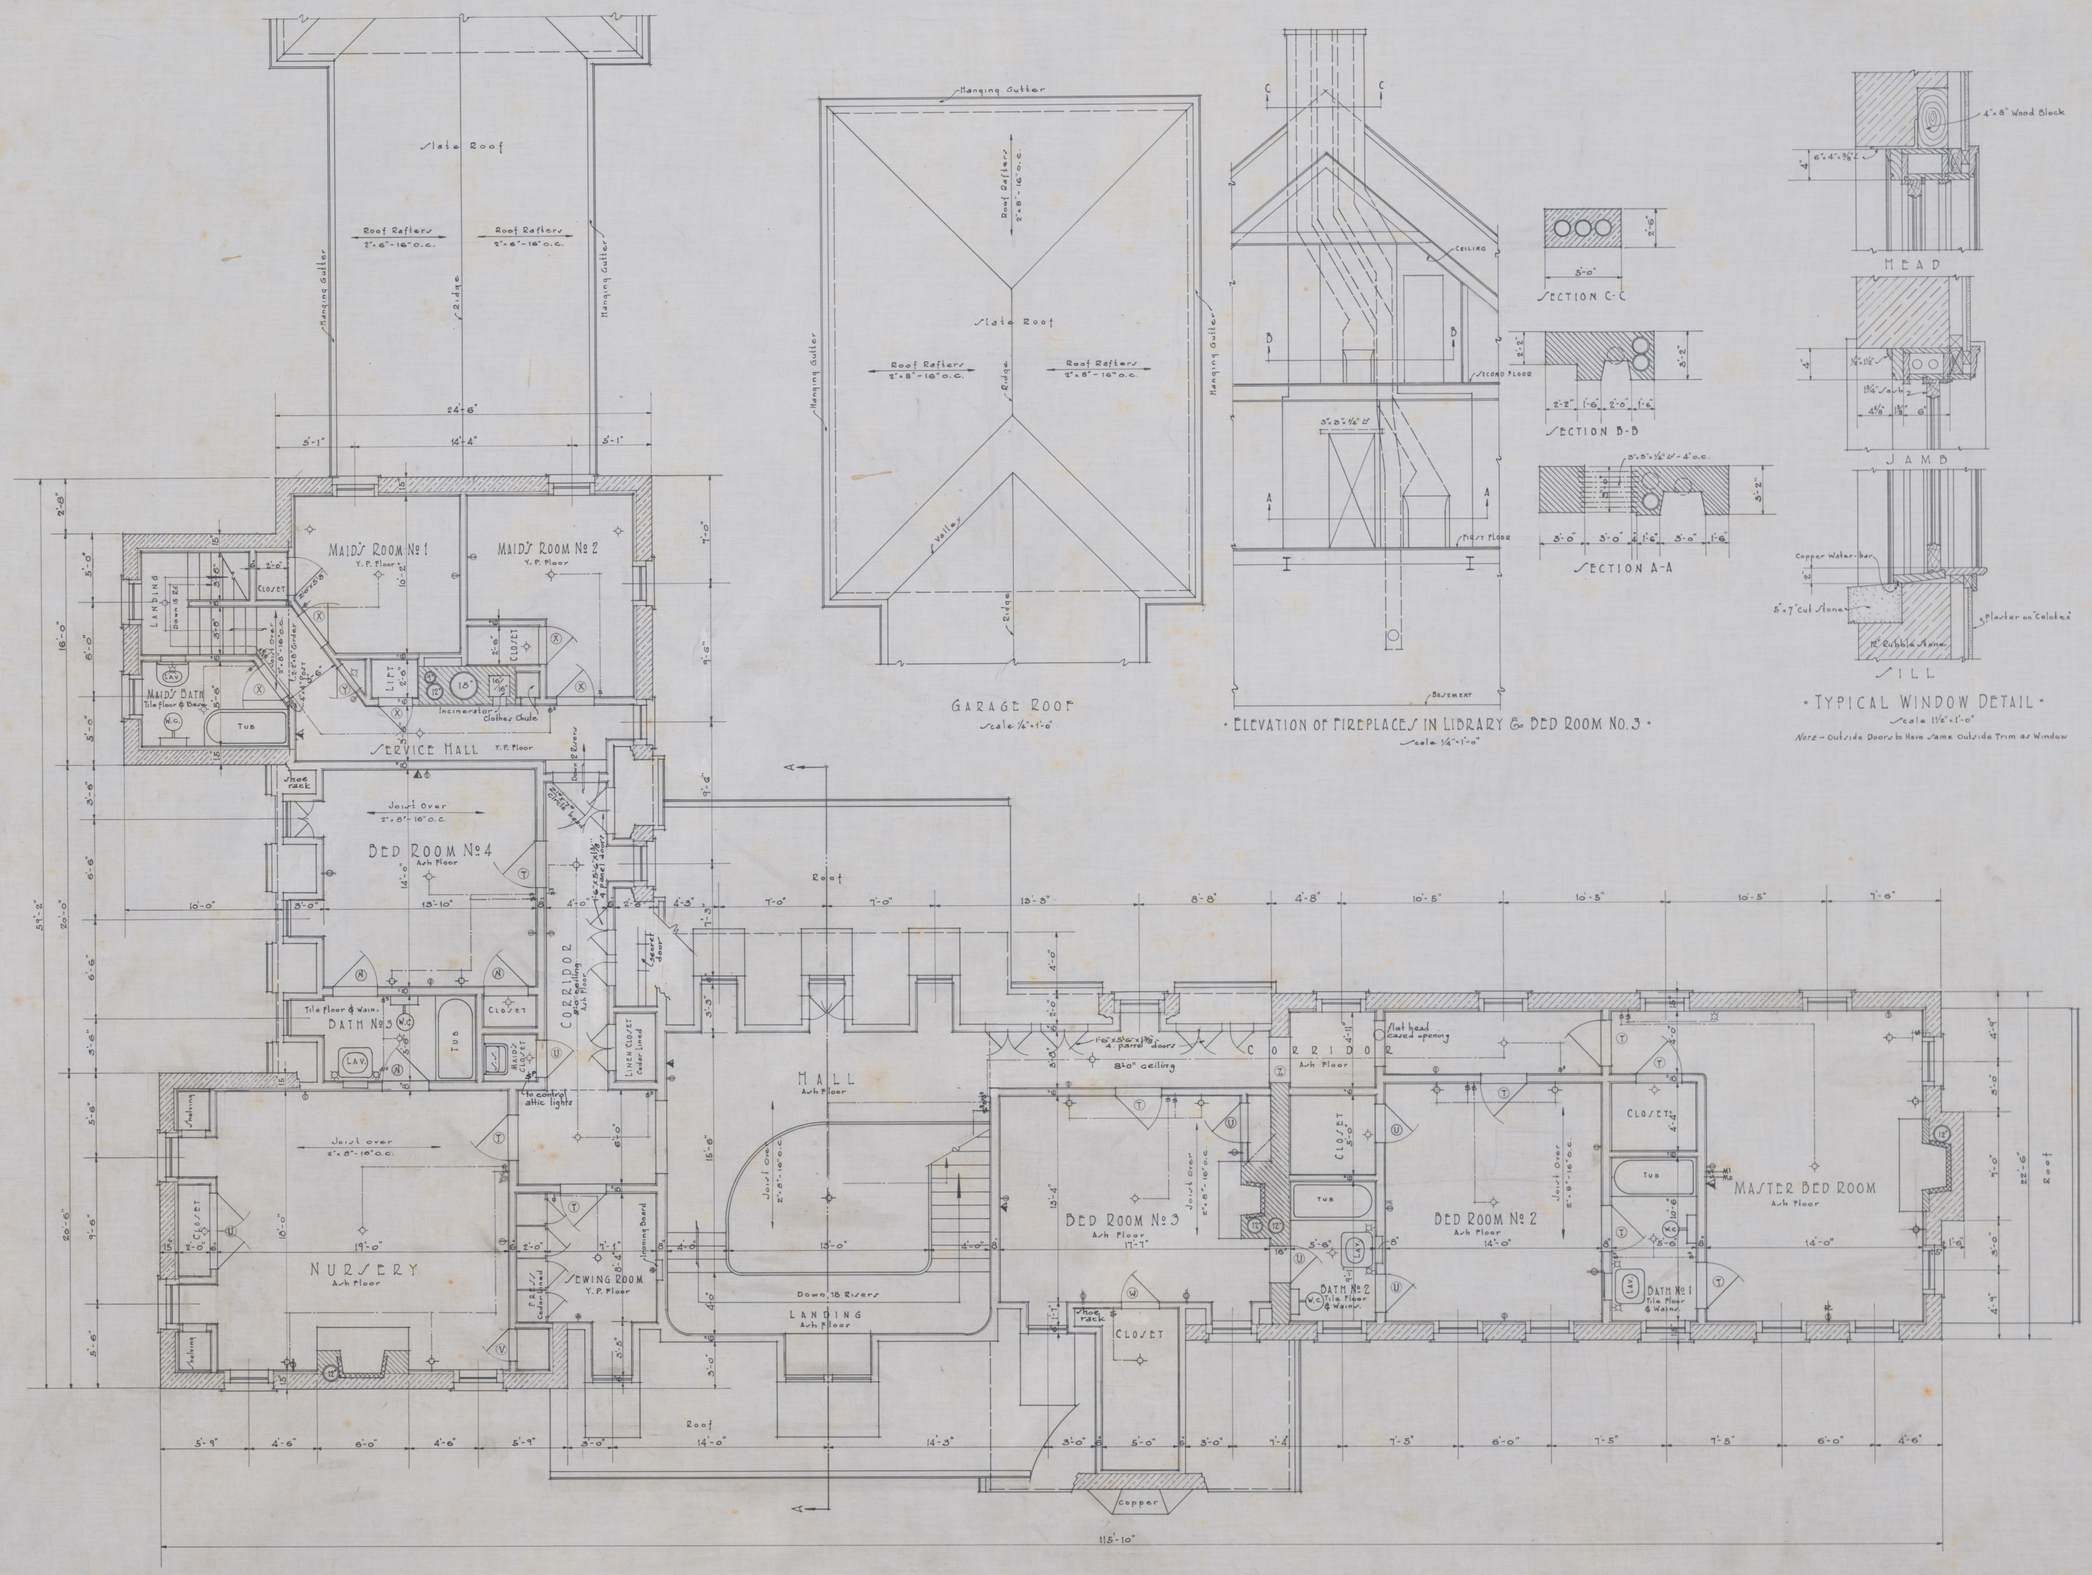

A RESIDENCE FOR
MR. & MRS. HARKNESS EDWARDS
FAYETTE COUNTY, KENTUCKY

DATE 6-1-29	ROBERT W. McMEEKIN	FILE NO. 10-29
REVISED 4-8-'30	ARCHITECT	SHEET NO. 3
DRAWN BY C.J.	LEXINGTON, KENTUCKY.	

Revised 4-8-'30