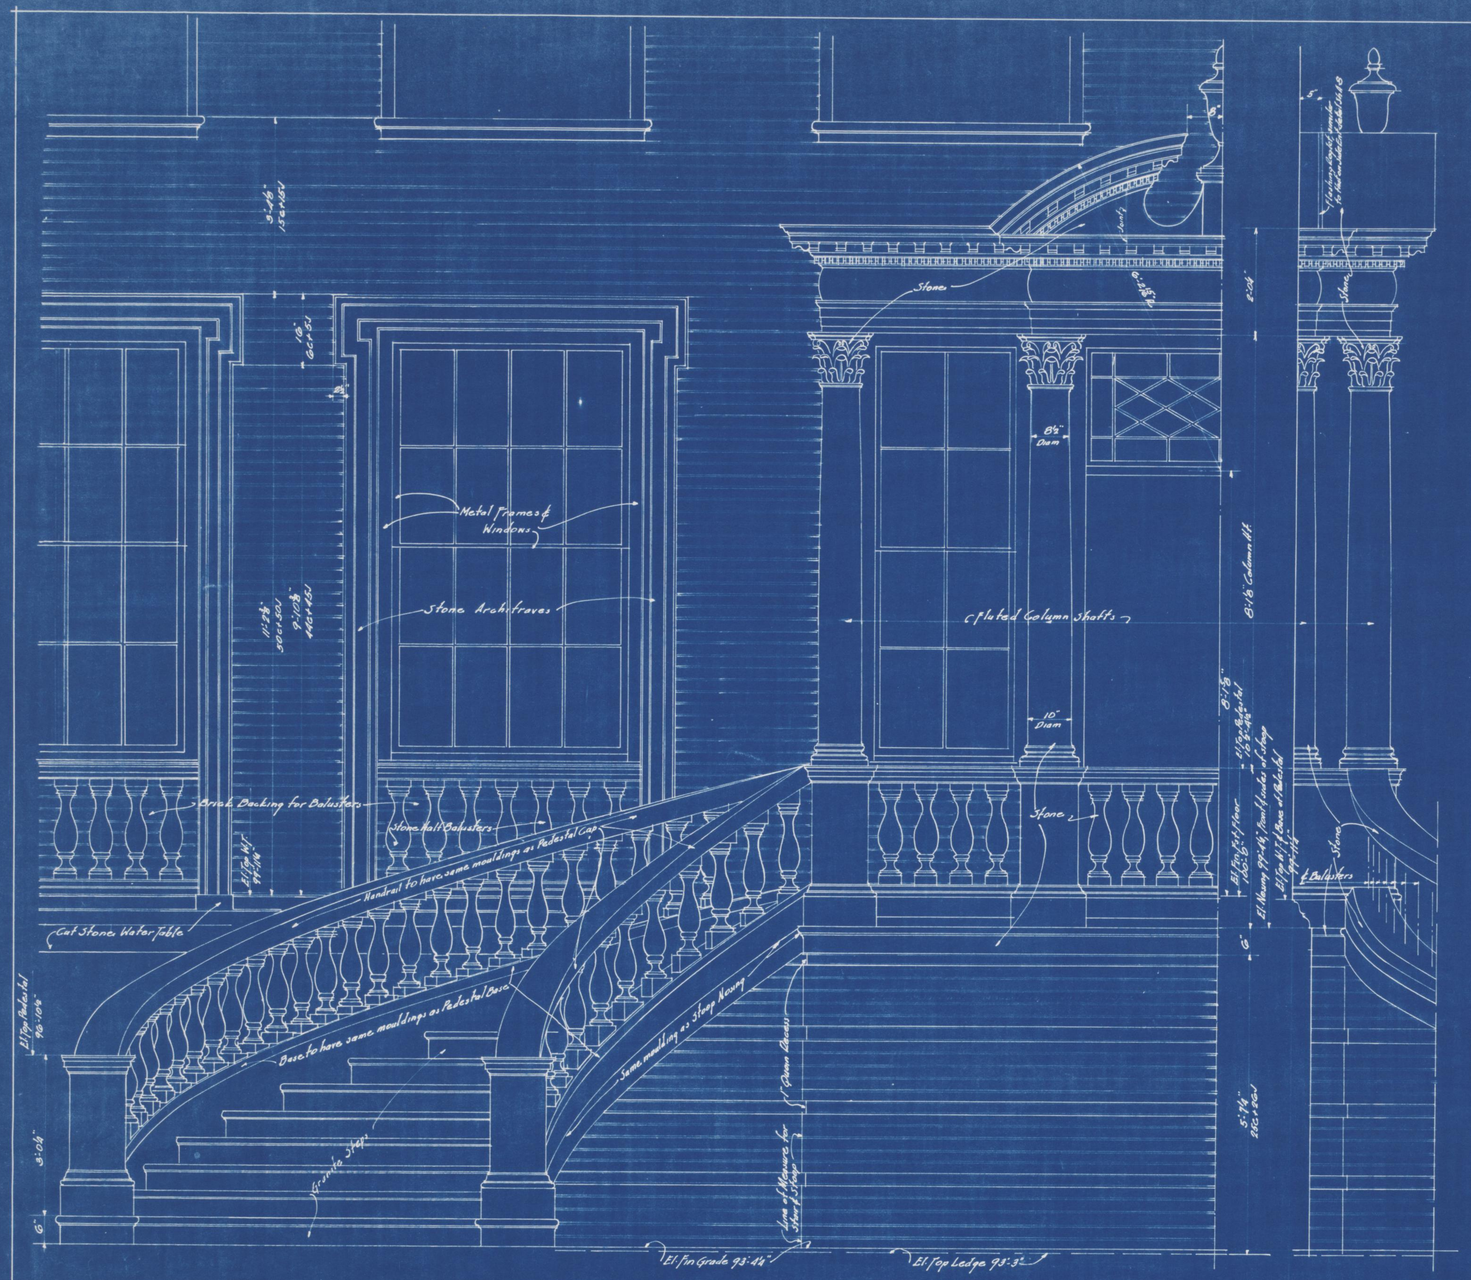

HALF FRONT ELEVATION

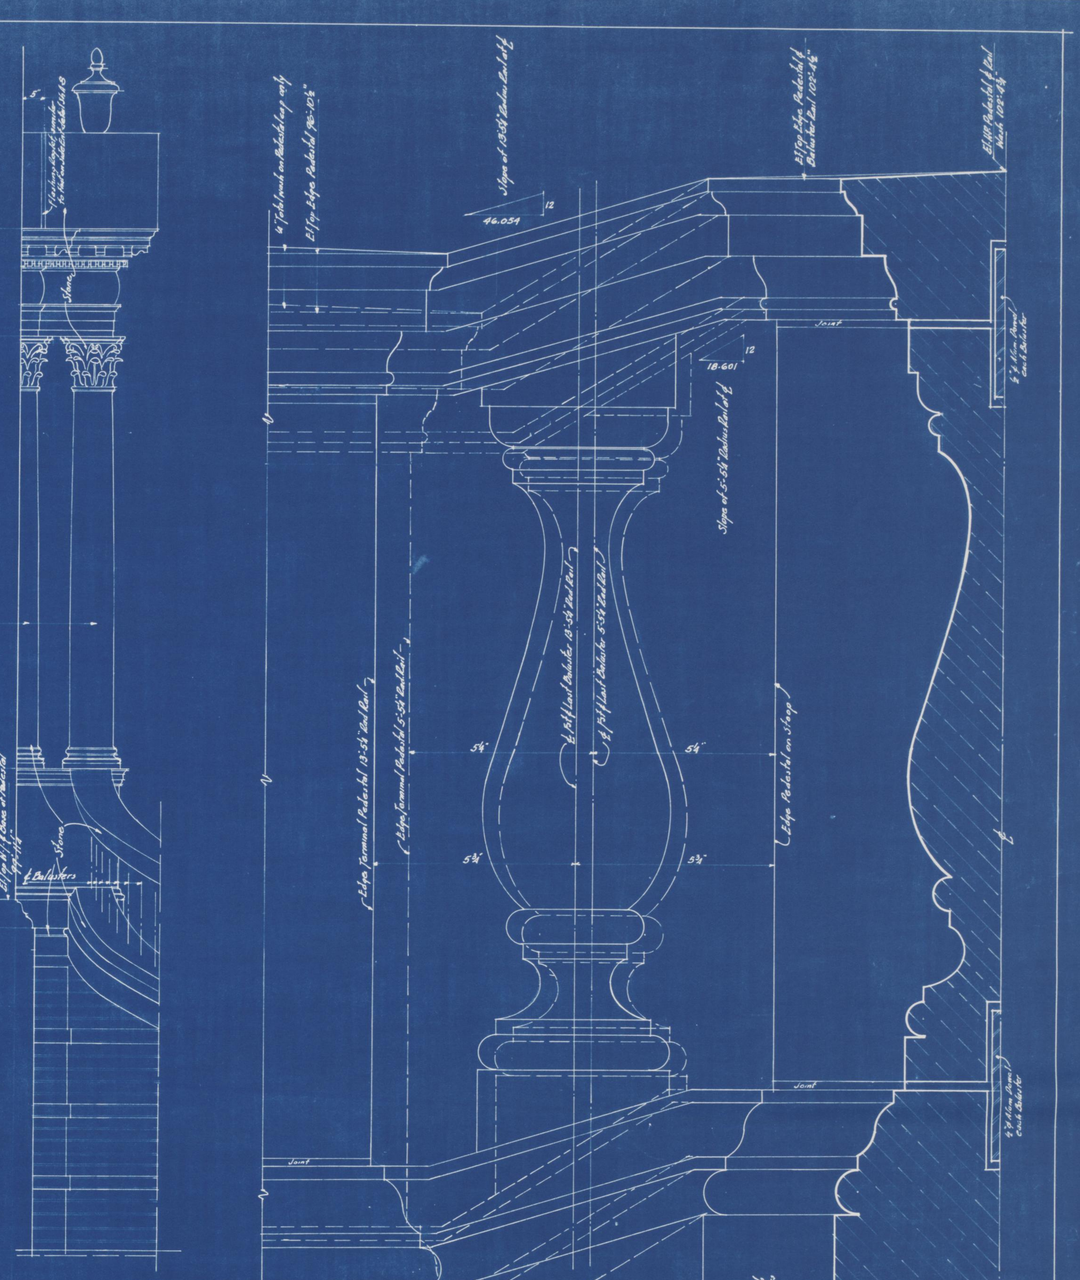

PARTIAL LEFT SIDE ELEVATION
Right Side Elev. Similar but Reversed

ELEVATIONS - FRONT ENTRANCE STAIRS
Scale: ¼" = 1'-0"

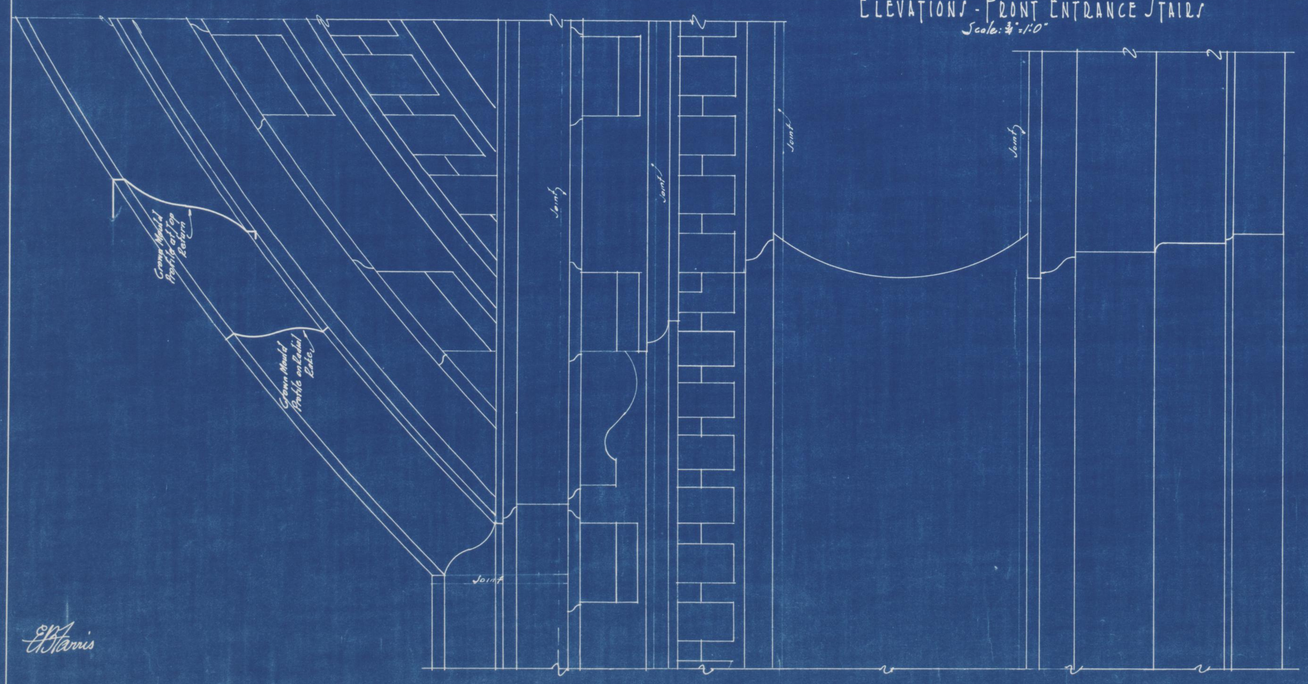

HALF F.S. DETAIL - FRONT ENTRANCE CORNICE

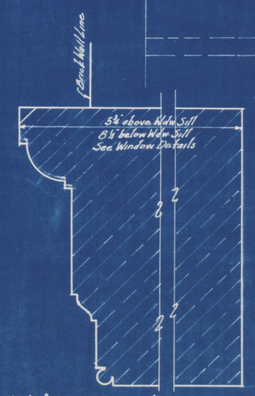

HALF F.S. STONE WINDOW ARCHITRAVE
See Elevation above for Height & Projection of Crossette

HALF F.S. BALUSTER & PEDESTAL DETAILS

E. B. Harris

JOURNALISM BUILDING UNIVERSITY OF KENTUCKY LEXINGTON KENTUCKY	
ROBT. W. McMEEKIN and WHAYNE HAFFLER, Architects LEXINGTON, KENTUCKY	
J. SANDERS PARKER - Structural Engineer - NASHVILLE, TENN. BEN C. INGLES - Electrical Engineer - LEXINGTON, KY. J. E. HAMMERSLEY - Mechanical Engineer - LEXINGTON, KY.	
DATE 1 Dec 48	Drawn By GHB
APP.	Checked by
APP.	SHEET No.
REVISIONS	A-10 OF 29 SHEETS

ROBERT W. McMEEKIN REGISTERED No. 37 COMMONWEALTH OF KENTUCKY ARCHITECT