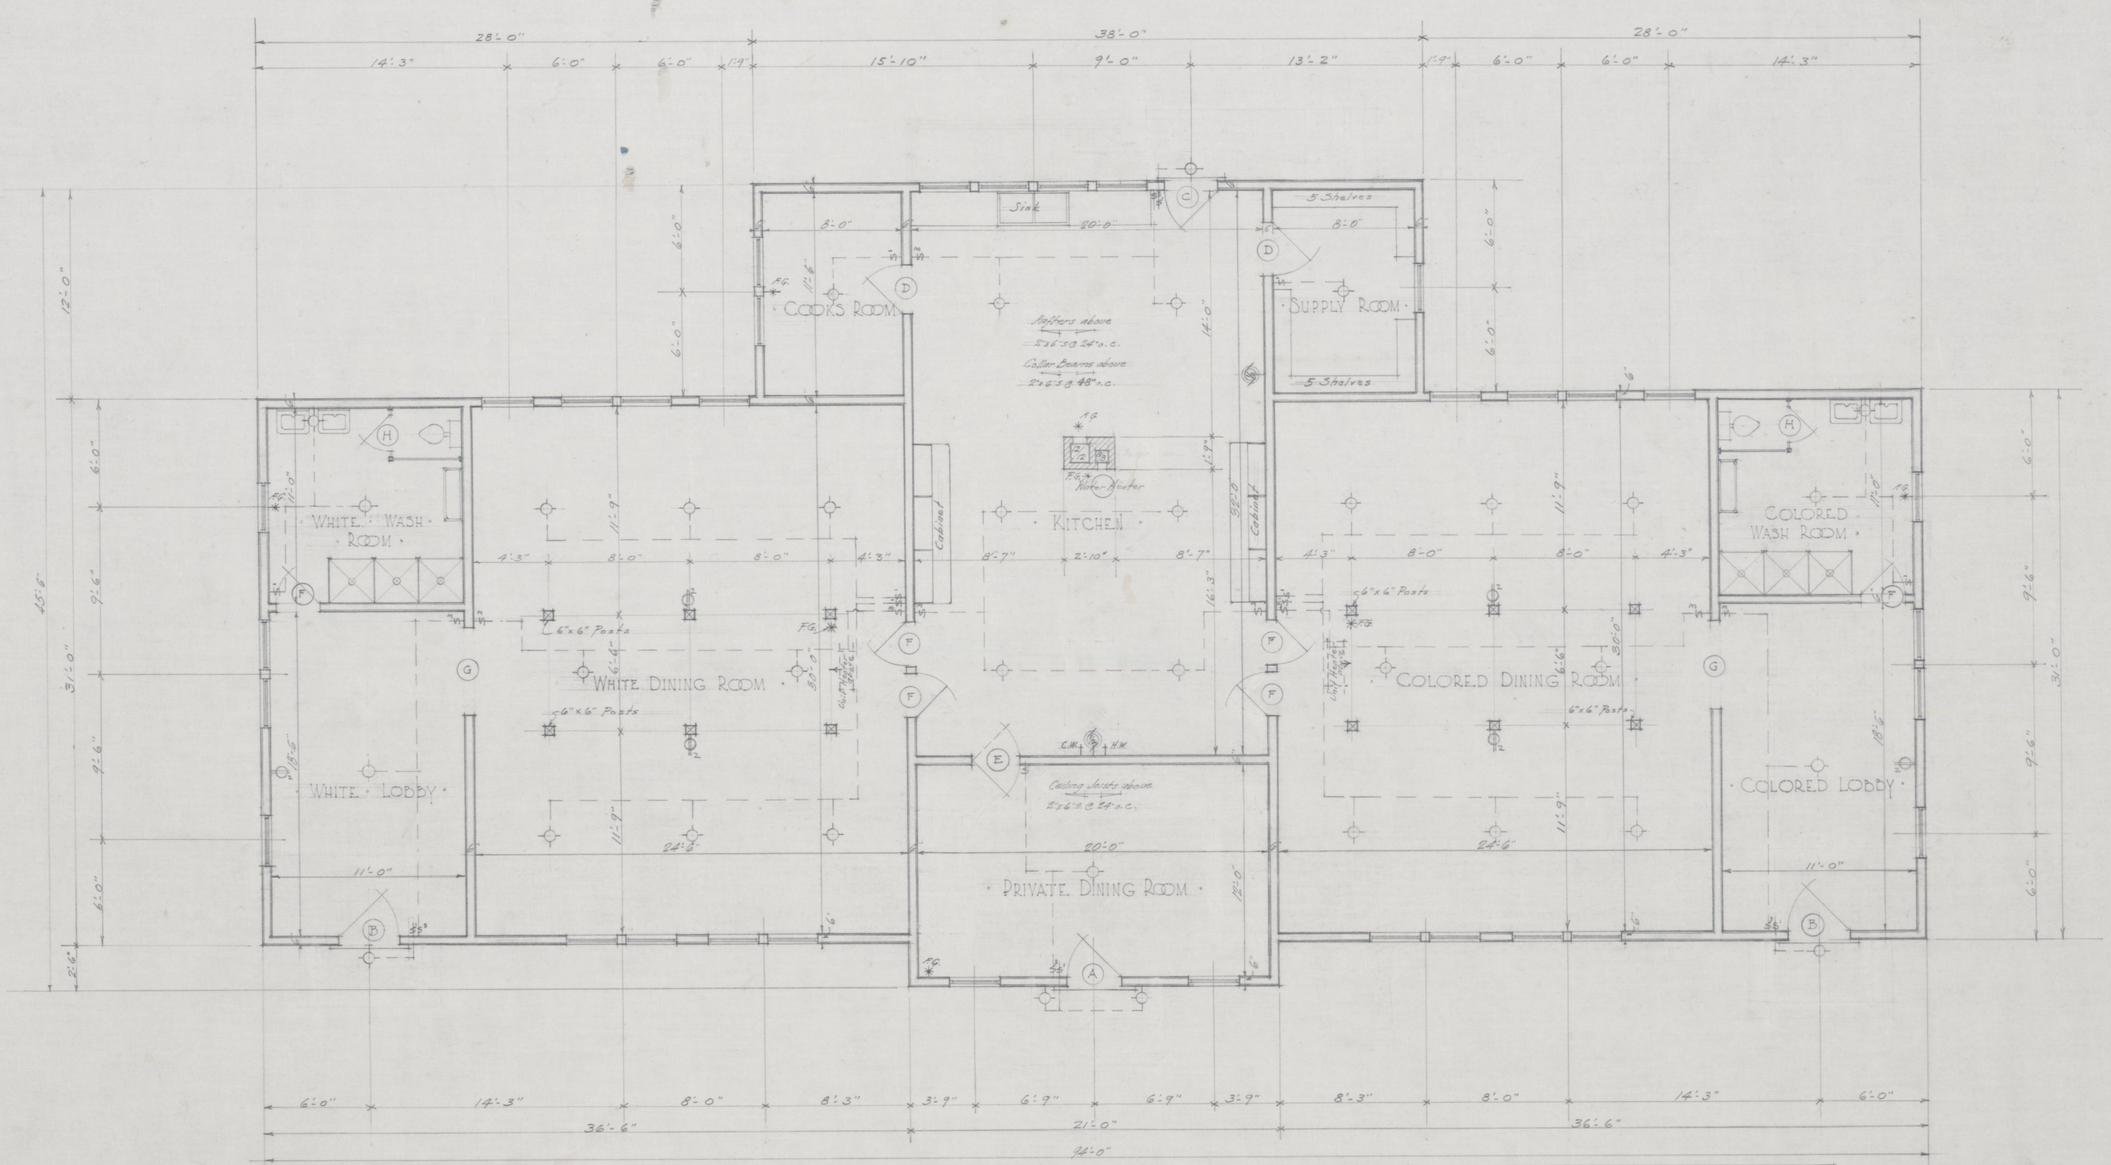

FLOOR PLAN
Scale-1/4"=1'-0"

DOOR SCHEDULE

MARK	WIDTH	HEIGHT	THICKNESS	TYPE	DESCRIPTION
A	3'-0"	7'-0"	1 3/4"	6 Pan Colonial	
B	3'-6"	6'-8"	1 3/4"	do.	
C	3'-0"	7'-0"	1 3/4"	4 Panel	
D	3'-0"	7'-0"	1 3/8"	do	
E	3'-0"	7'-0"	1 3/8"	do	Fly Door.
F	2'-6"	6'-8"	1 3/8"	do	
G	5'-0"	6'-8"	—	—	Cased Opening.

BOARDING HOUSE for STABLE HANDS
KEENELAND ASSOCIATION
"KEENELAND" LEXINGTON, KENTUCKY

ROBERT W. McMEEKIN
ARCHITECT
LEXINGTON, KY.

DATE 10-24-35
REVISIONS

FILE No 1135
DRAWN
TRACED
CHECKED

SHEET No
2