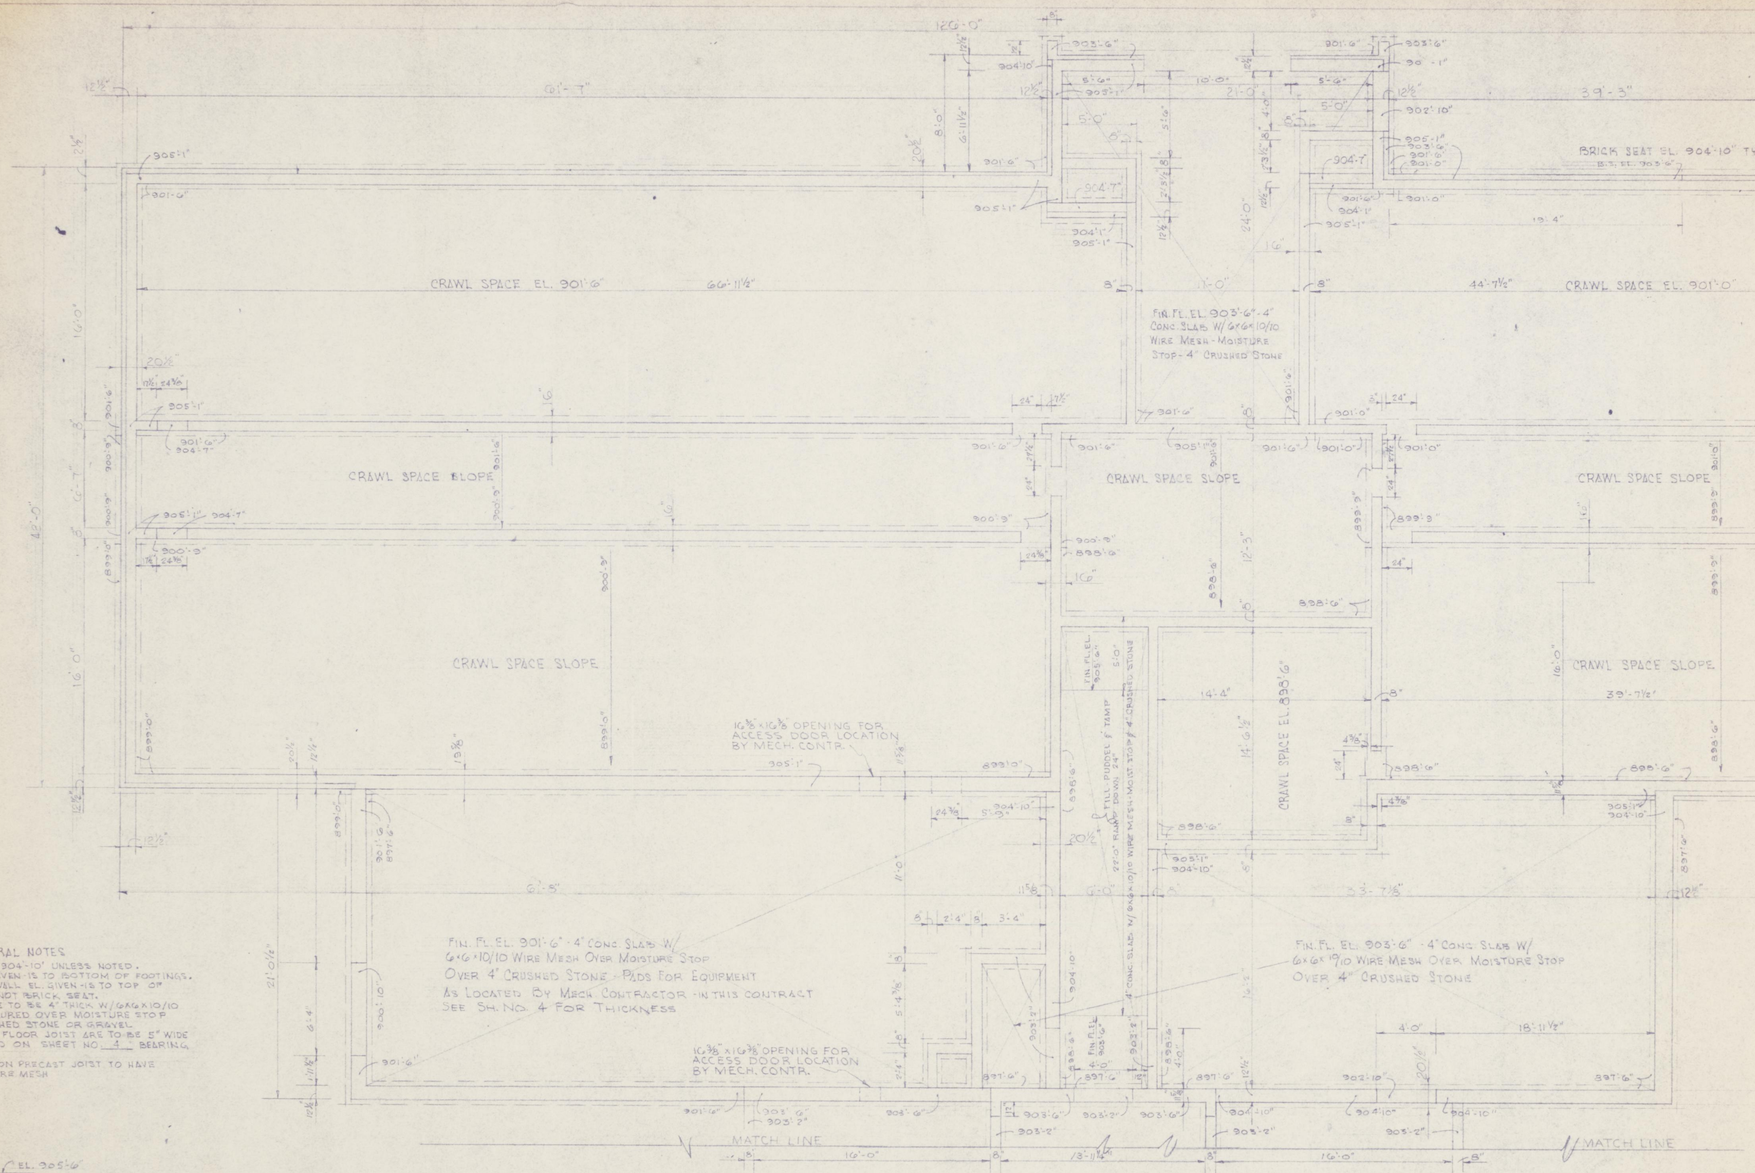

FOUNDATION PLAN

SCALE 1/4" = 1'-0"

GENERAL NOTES

1. BRICK SEAT EL. 904'-10" UNLESS NOTED.
2. FOOTING EL. GIVEN IS TO BOTTOM OF FOOTINGS.
3. FOUNDATION WALL EL. GIVEN IS TO TOP OF FOUNDATION - NOT BRICK SEAT.
4. SLAB ON GRADE TO BE 4" THICK W/ 6"X6"X10/10 WIRE MESH POURED OVER MOISTURE STOP OVER 4" CRUSHED STONE OR GRAVEL.
5. NOTCHES FOR FLOOR JOIST ARE TO BE 5" WIDE & AS DETAILED ON SHEET NO. 4 BEARING EL. 904'1".
6. ALL 5" SLABS ON PRECAST JOIST TO HAVE 6"X6"X10/10 WIRE MESH

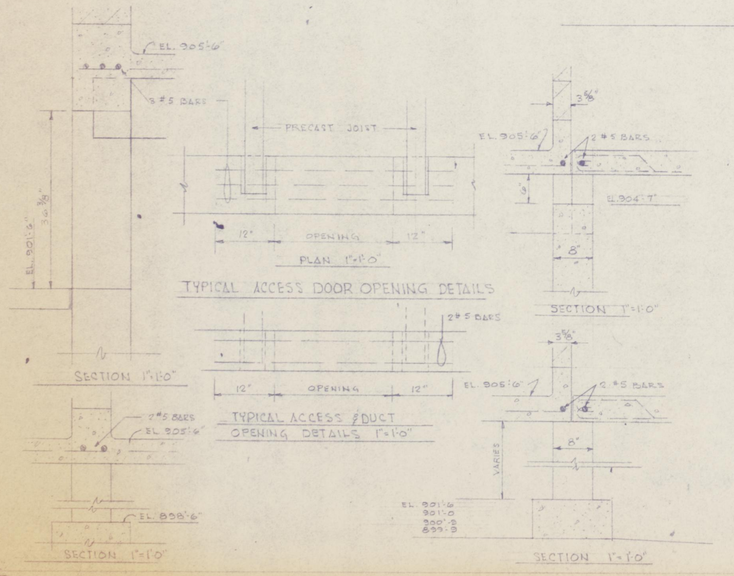

DRAWN BY KISSEL	FOUNDATION PLAN & DETAILS	DATE JUNE 3, 1965
TRACED BY	ROBERT W. McMEEKIN ARCHITECT 1700 TATES CREEK ROAD LEXINGTON 4, KENTUCKY	SCALE AS NOTED
CHECKED BY KISSEL		SPEC. NO.
	COMMONWEALTH OF KENTUCKY DEPARTMENT OF FINANCE DIVISION OF BUILDING STAFF FRANKFORT KENTUCKY	DRAWING NO. 2
APPROVED BY	AGENCY HEAD	DATE
APPROVED BY	DIVISION HEAD	DATE 10/18/65

ROBERT W. McMEEKIN REGISTERED No. 17 COMMONWEALTH OF KENTUCKY ARCHITECT

11-32-65