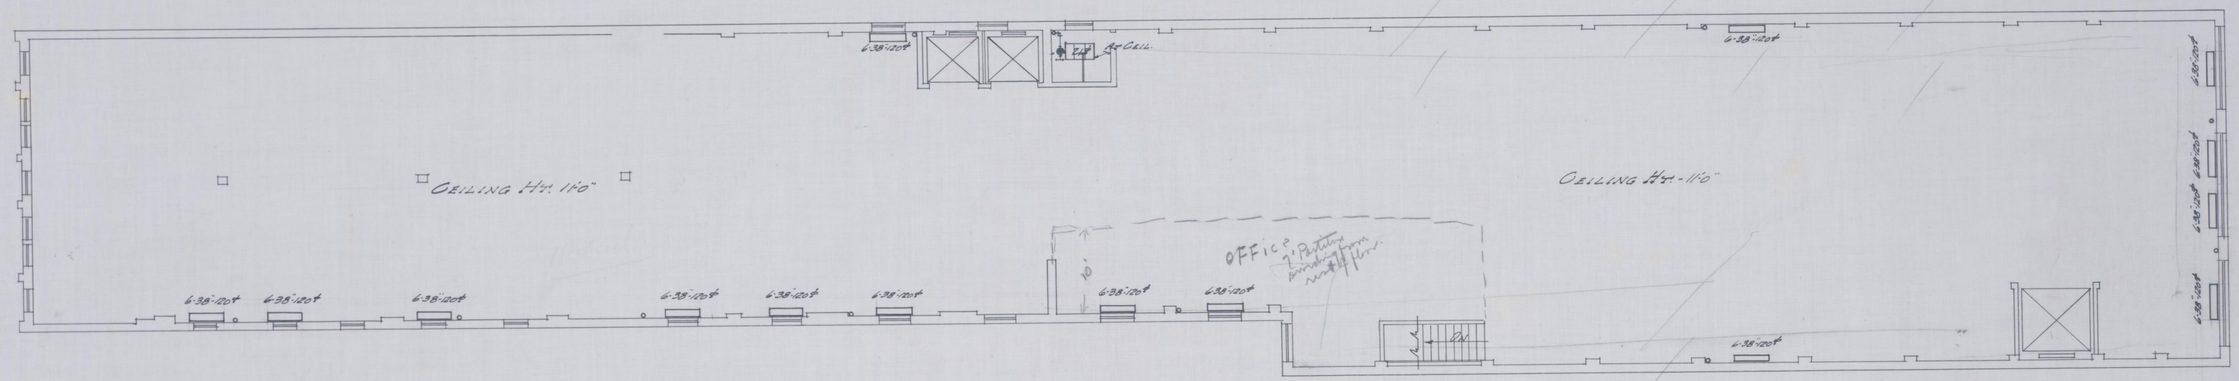

THIRD FLOOR PLAN
SCALE 1/8" = 1'0"

North

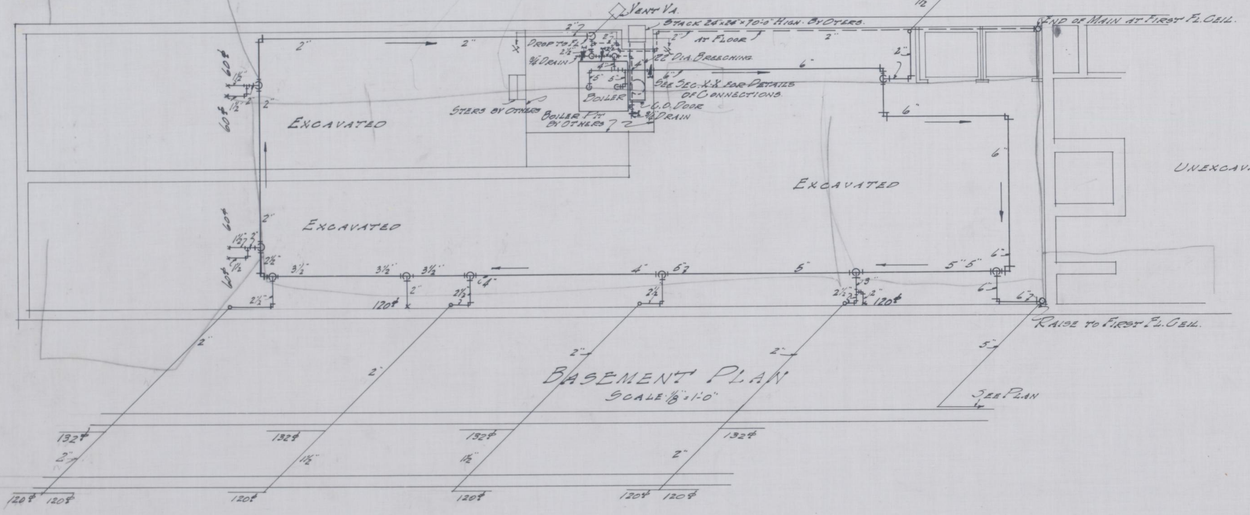

BASEMENT PLAN
SCALE 1/8" = 1'0"

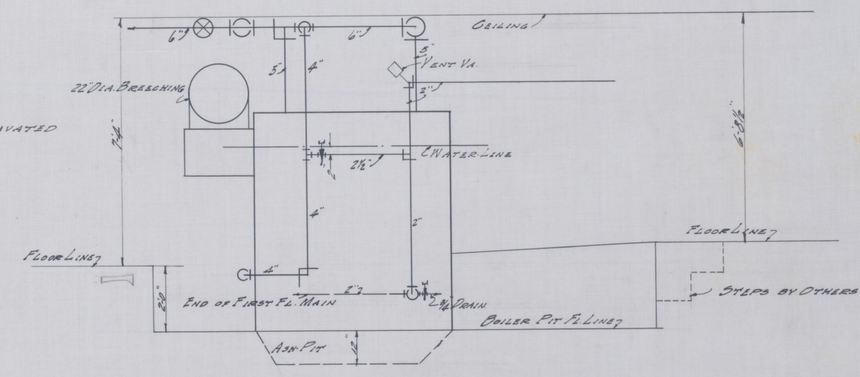

SECTION "X-X"
SCALE 1/2" = 1'0"

ROBERT W. McMEEKIN
ARCHITECT
LEXINGTON, KENTUCKY.

STORE BUILDING FOR THE DENTON COMPANY

163-167 EAST MAIN STREET
LEXINGTON, KENTUCKY.