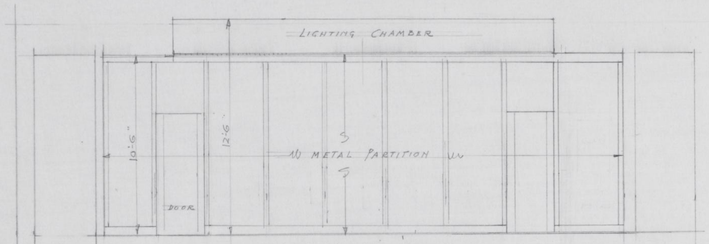

SECT. "A-A"

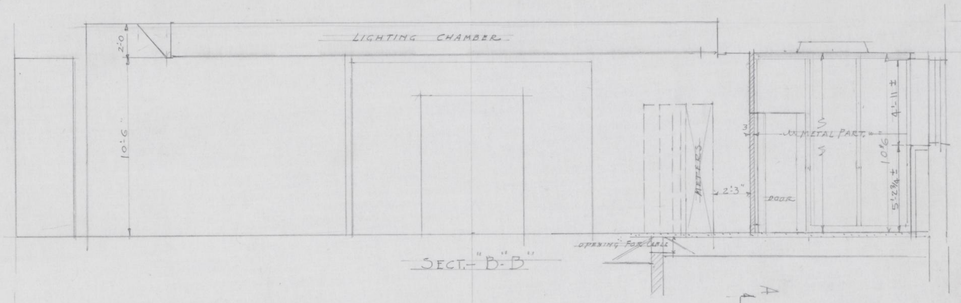

SECT. "B-B"

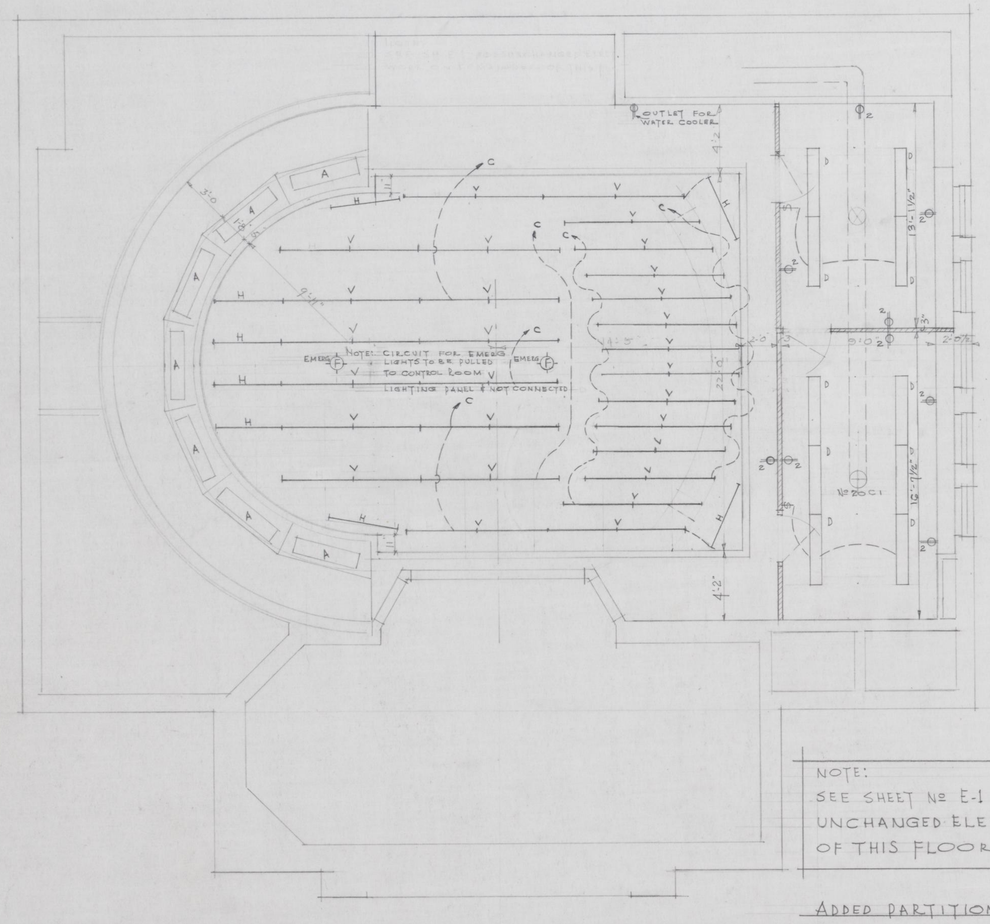

CEILING PLAN – ELECTRIC FIXTURES
SC. 1/4" = 1'-0"

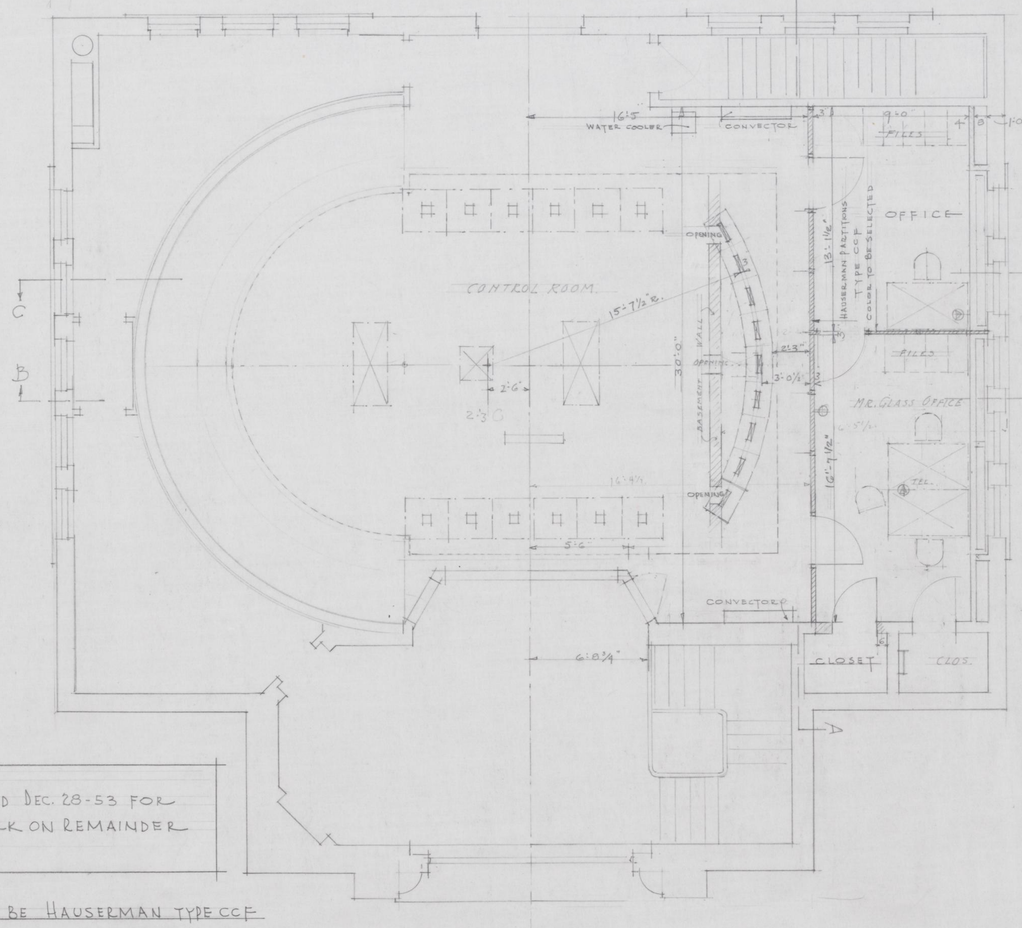

FIRST FLOOR PLAN
SC. 1/4" = 1'-0"

NOTE:
SEE SHEET № E-1 REVISED DEC. 28-53 FOR UNCHANGED ELECT. WORK ON REMAINDER OF THIS FLOOR

ADDED PARTITIONS TO BE HAUSERMAN TYPE CCF
COLOR TO BE SELECTED

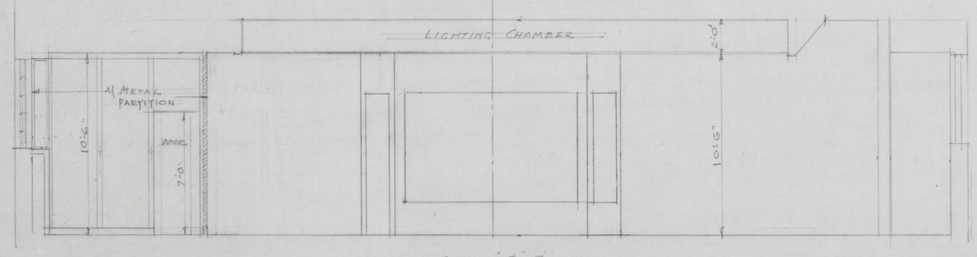

SECT. C-C

NOTE
CONTRACTOR TO VERIFY & TO BE RESPONSIBLE FOR ALL DIMENSIONS.

DISPATCHER'S BUILDING	
DIX DAM	KENTUCKY
KENTUCKY UTILITIES	FOR COMPANY
ROBERT W. MEMEEKIN	ARCHITECT
LEXINGTON	KENTUCKY
DATE 12-21-53	SHEET NO.
DRAWN BY H.C.S.	2 A-1
REVISIONS	E-1 A
DEC. 28-53	OF SHEETS