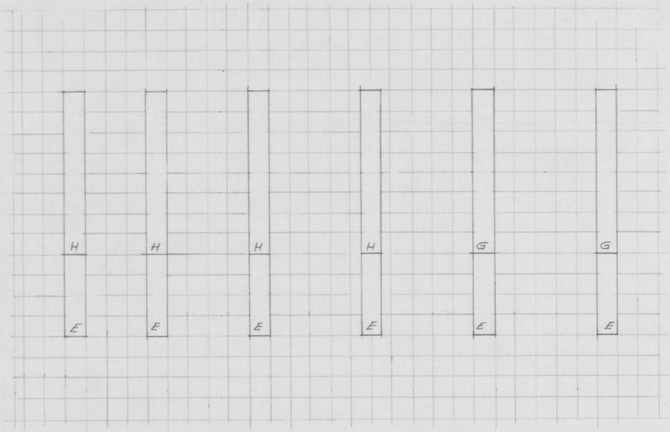

CREDIT & CONTRACT DEPT. FIRST FLOOR

NOTE: NEW OFFICES FOR CREDIT & CONTRACT DEPTS.- FIRST FLOOR REQUIRE:
SEVEN - 3-TUBE 4 FT. R.S. TROFFER WITH HOLOPHANE LOW-BRIGHTNESS LENS.

LIGHTING FIXTURE SCHEDULE

(A) NEW 3-TUBE 4 FT. S. L. TROFFER WITH SKY-TEX GLASS.

(B) NEW 3-TUBE 6 FT. S.L. TROFFER WITH SKY-TEX GLASS.

(C) PRES. 3-TUBE 4 FT. S.L. TROFFER WITH NEW SKY-TEX GLASS.

(C-1) PRES. 3-TUBE 4 FT. S.L. TROFFER (RELOCATED) WITH NEW SKY-TEX GLASS.

(D) PRES 2 TUBE 4 FT. S.L. TROFFER WITH ONE ADDITIONAL TUBE, NEW SKY-TEX GLASS & FRAME

(E) NEW 3 TUBE 4 FT. S.L. TROFFER: WITH SIX CELL LOUVER

(G) PRES. 3 TUBE 8 FT. S.L. TROFFER

(H) PRES 2 TUBE 8 FT. S.L. TROFFER WITH ONE ADDITIONAL TUBE

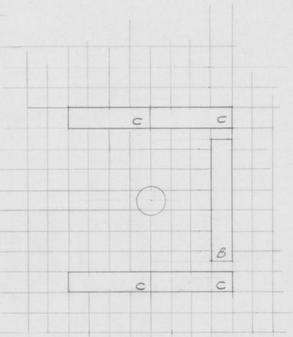

MR. REED'S OFFICE

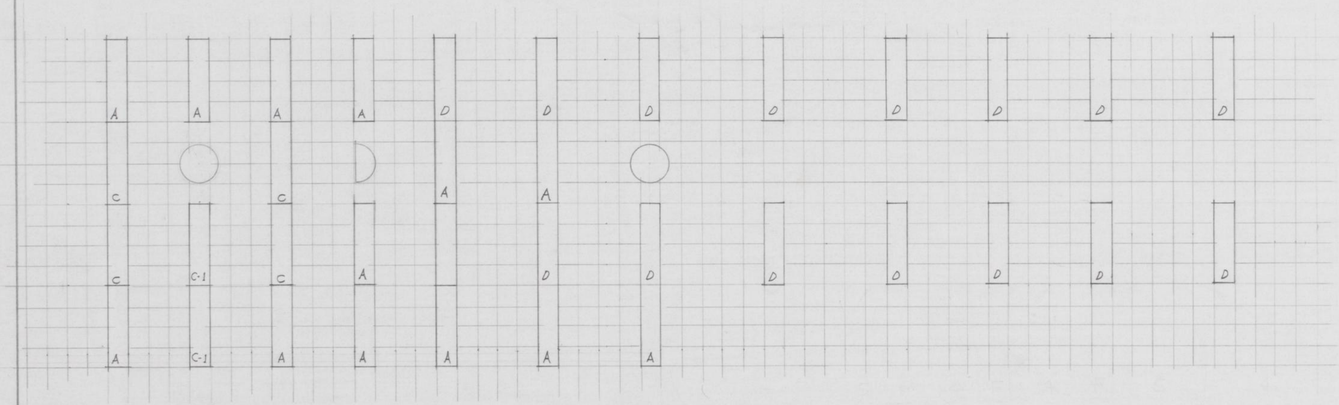

ENGINEERING DEPT. MEZZANINE

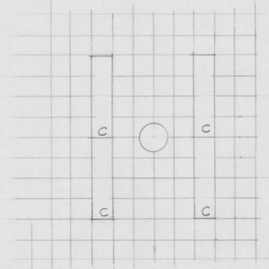

MR. HEMPHILL'S OFFICE

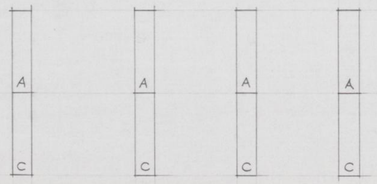

MR. STRAIN'S OFFICE

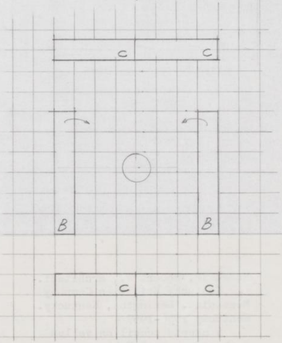

MR. WEEK'S OFFICE

REVISION OF FIRST FLOOR & MEZZANINE LIGHTING
KENTUCKY UTILITIES COMPANY
R. W. McMEEKIN ARCHITECT LEX. KY.
DEC. 18, 1957 SC. 1/4" = 1'-0" DRAWN BY R.C.S.