HEATING & VENTILATING ARRANGEMENT
FOR
GOOD SAMARITAN HOSPITAL
LEXINGTON, KY.

ANDERSON & FAIG,
CONSULTING ENG'RS.

SCALE ¼" = 1'-0

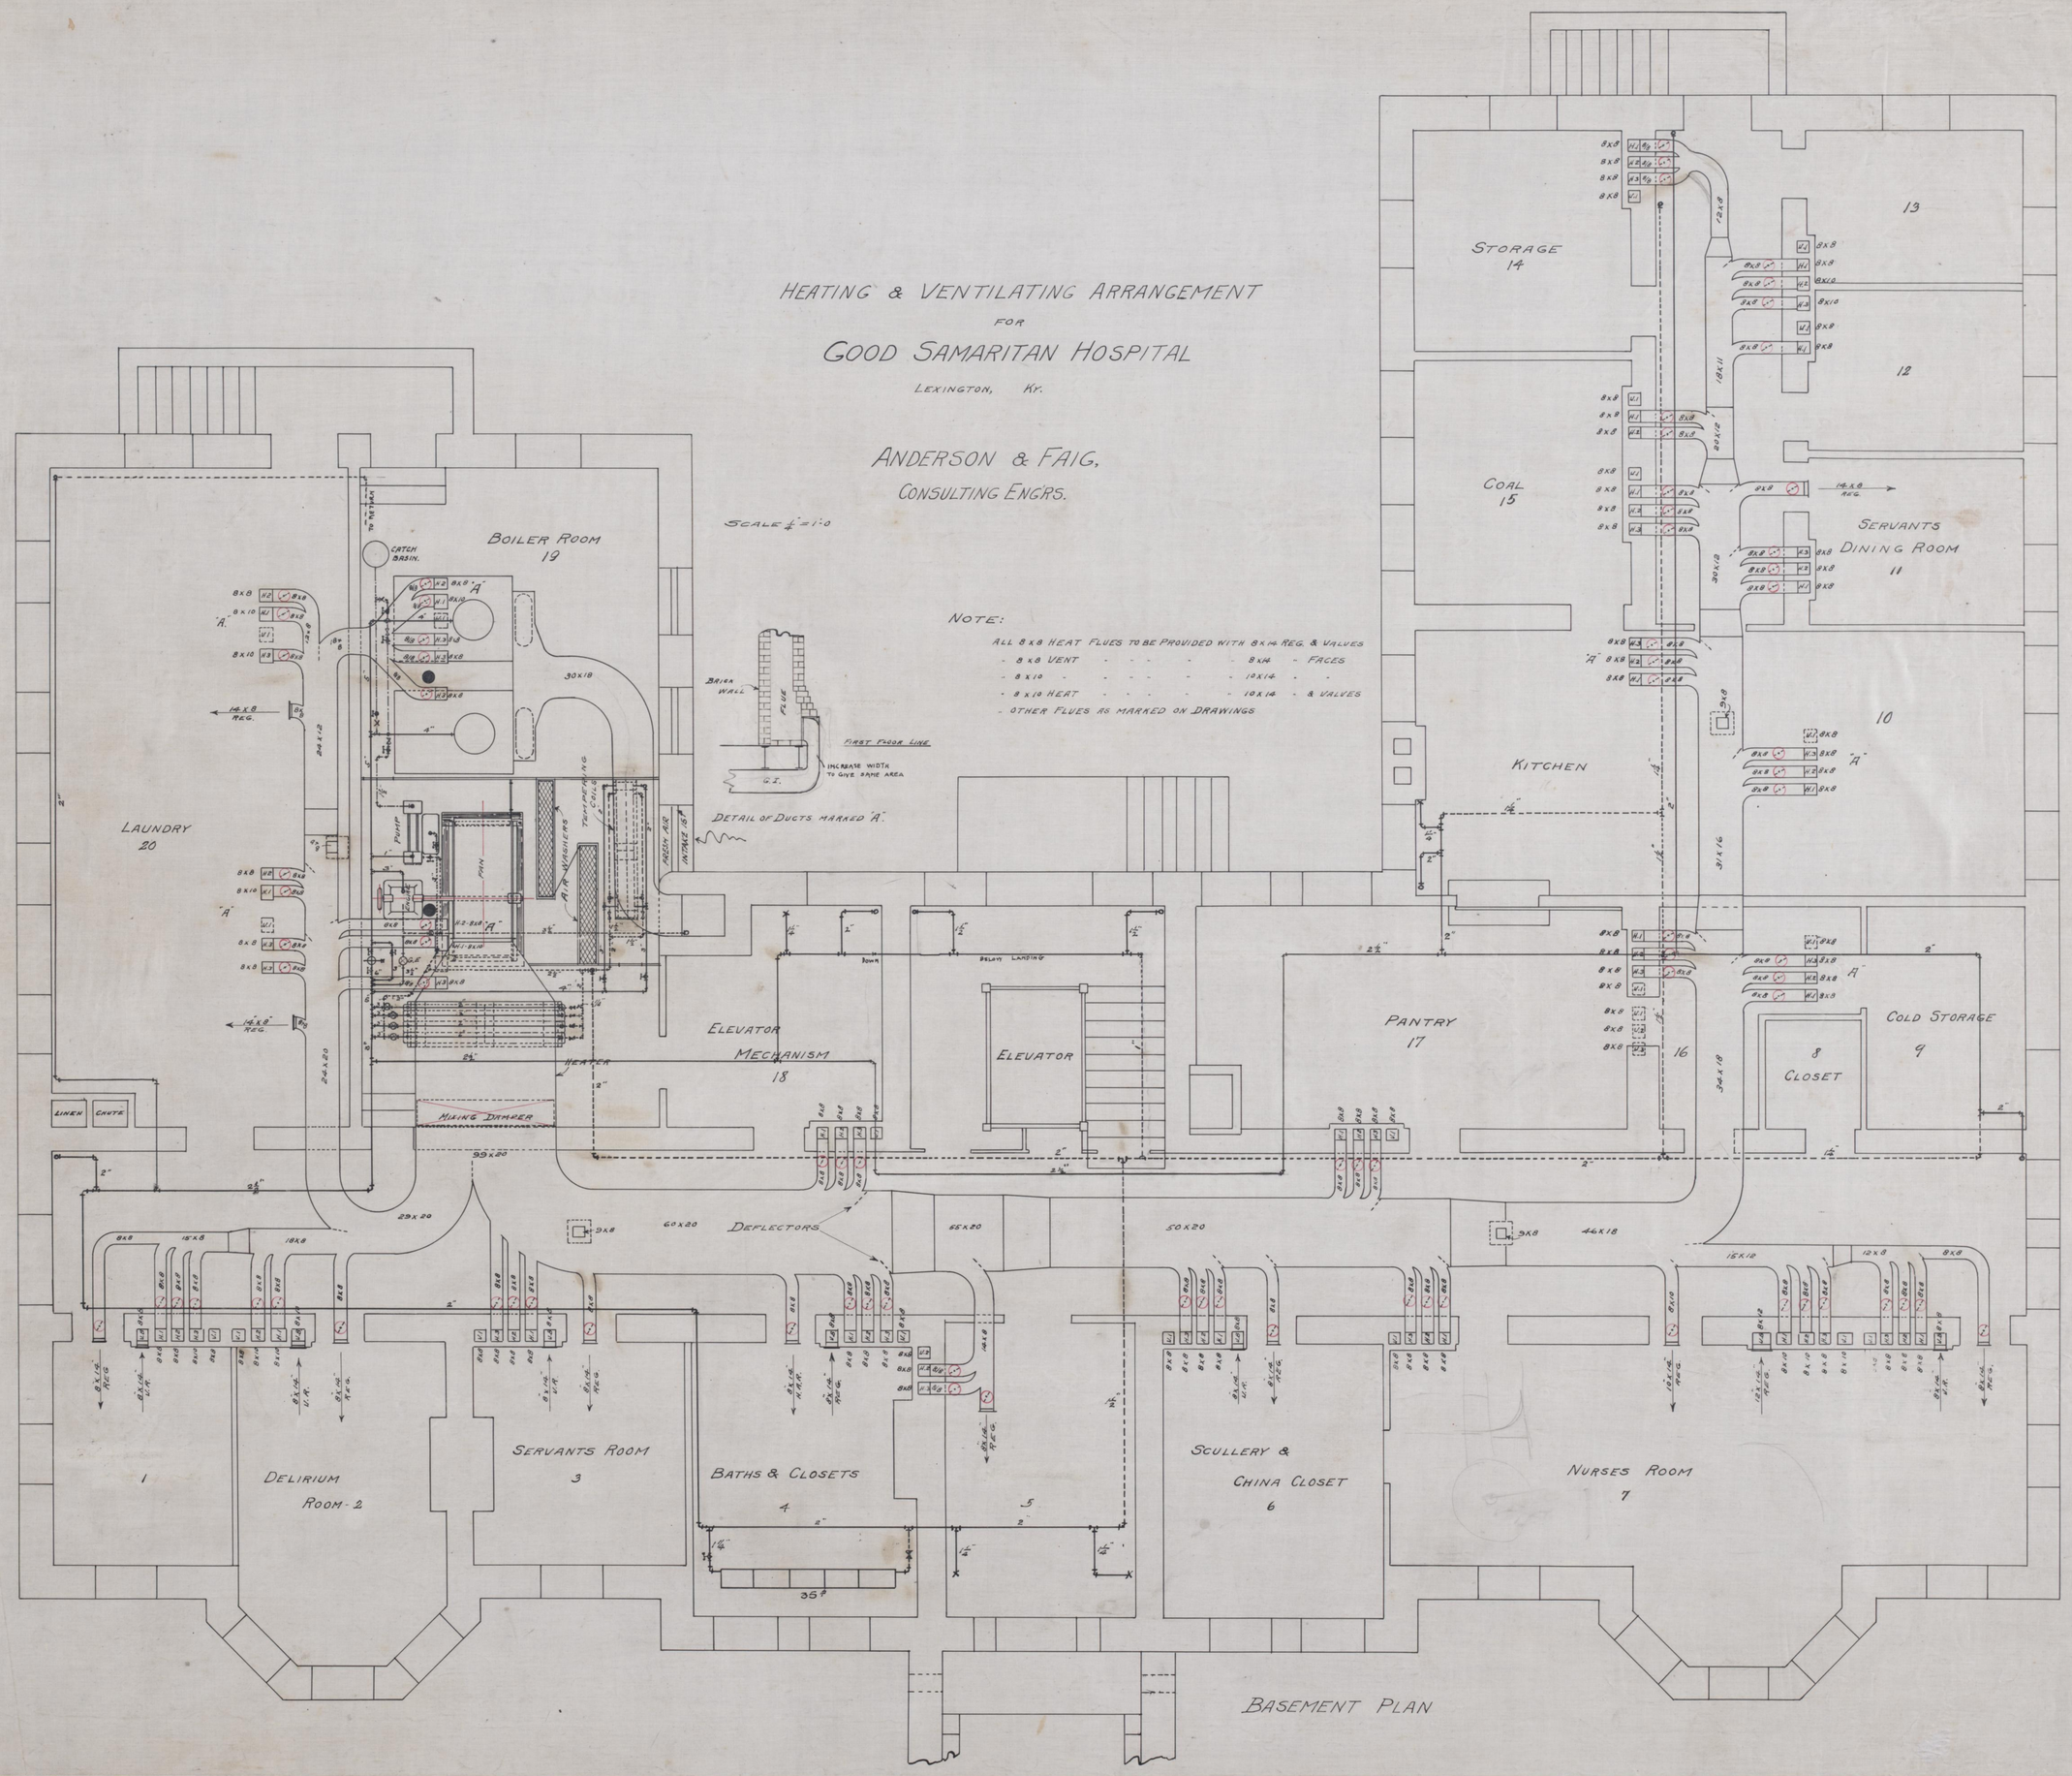

NOTE:

ALL 8 x 8 HEAT FLUES TO BE PROVIDED WITH 8 x 14 REG. & VALVES
- 8 x 8 VENT - - - - - 8 x 14 - FACES
- 8 x 10 - - - - - 10 x 14 - -
- 8 x 10 HEAT - - - - - 10 x 14 - & VALVES
- OTHER FLUES AS MARKED ON DRAWINGS

BASEMENT PLAN

C286A