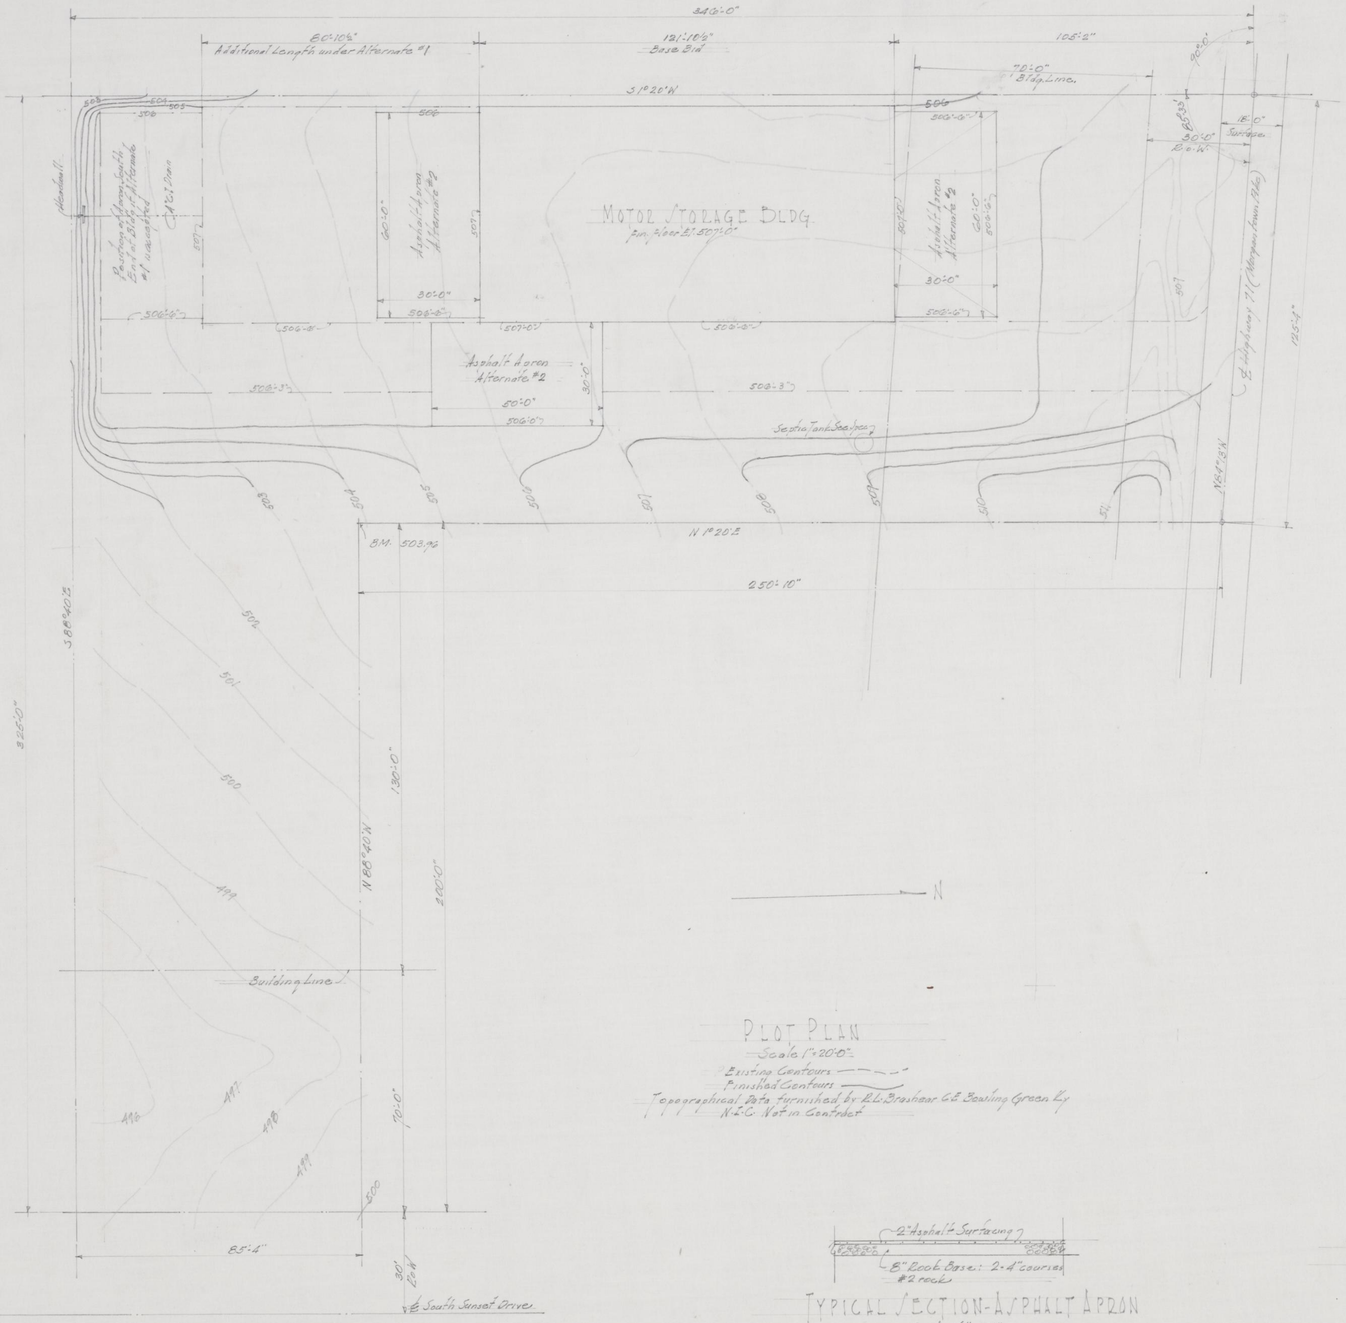

PLOT PLAN
Scale 1" = 20'-0"
Existing Contours
Finished Contours
Topographical Data furnished by R.L. Brashear C.E. Bowling Green Ky
N.E.C. Not in Contract

TYPICAL SECTION-ASPHALT APRON
Scale: ¼" = 1'-0"

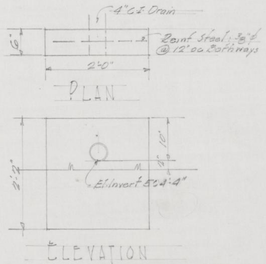

DETAIL-CONC. HEADWALL
Scale: ¼" = 1'-0"

MOTOR STORAGE BUILDING
SERVICE COMPANY-149TH INFANTRY REGT.
KENTUCKY NATIONAL GUARD-BOWLING GREEN KY
ROBERT W. McMORRIN-ARCHITECT
Lexington Kentucky

Date: 17 Sept 47	U.S.R.E.D.A.
Drawn By: C.W.	N-15-058-48-3
Revisions	Sheet No.