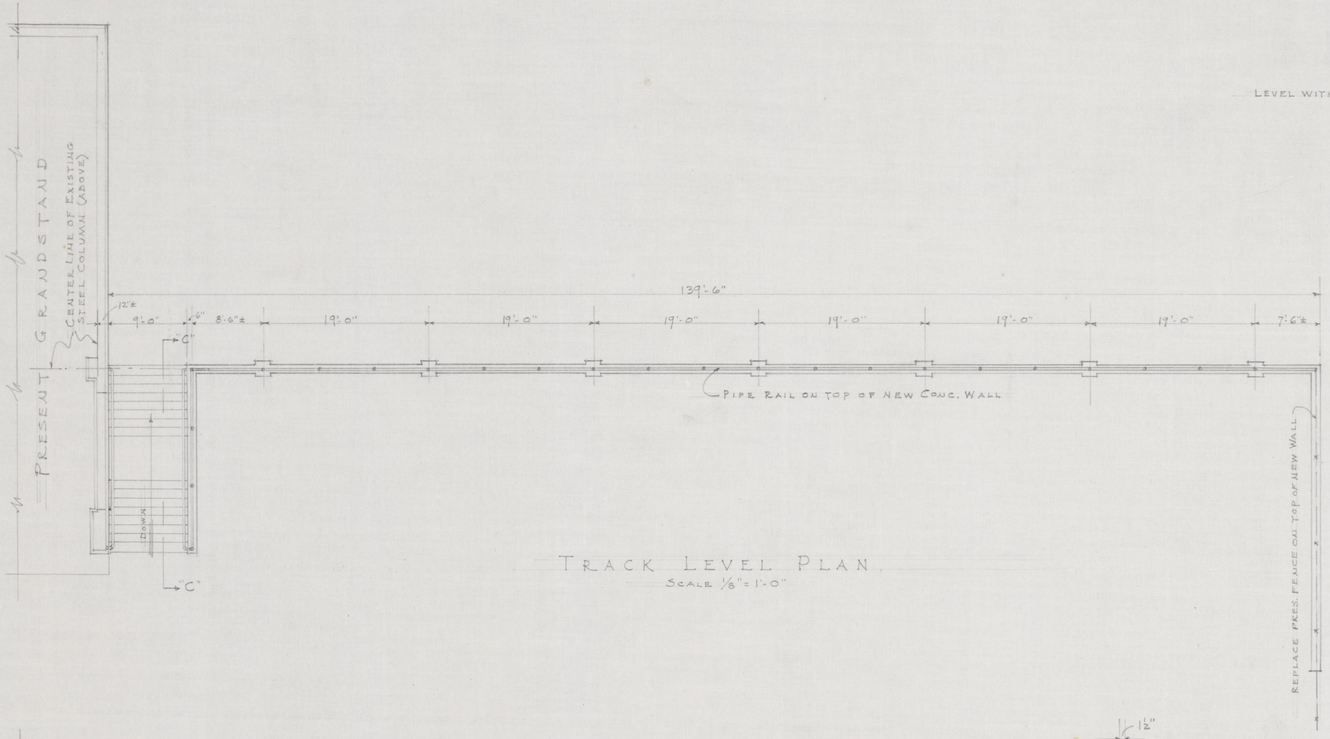

TRACK LEVEL PLAN
SCALE 1/8" = 1'-0"

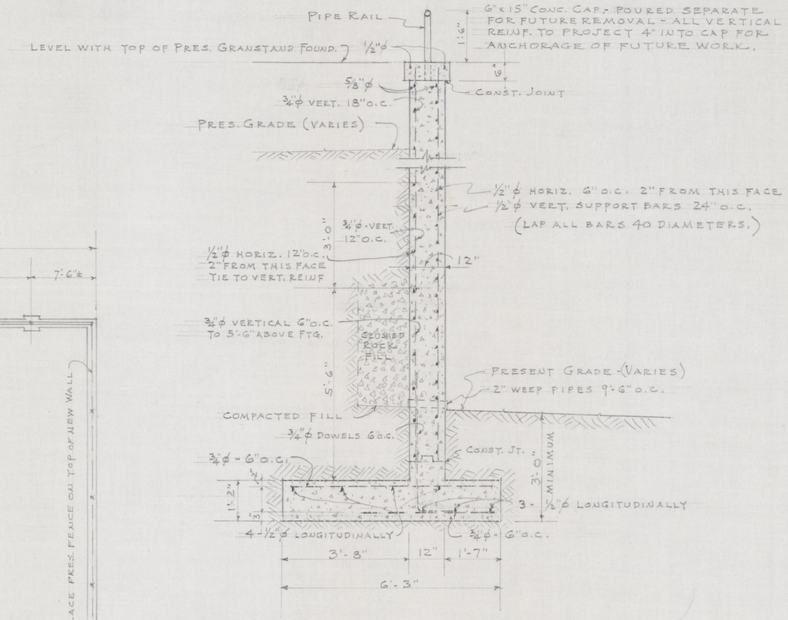

TYPICAL SECTION 1-1
SCALE 1/2" = 1'-0"

DETAIL OF VERTICAL EXPANSION JOINTS
SCALE 1/2" = 1'-0"

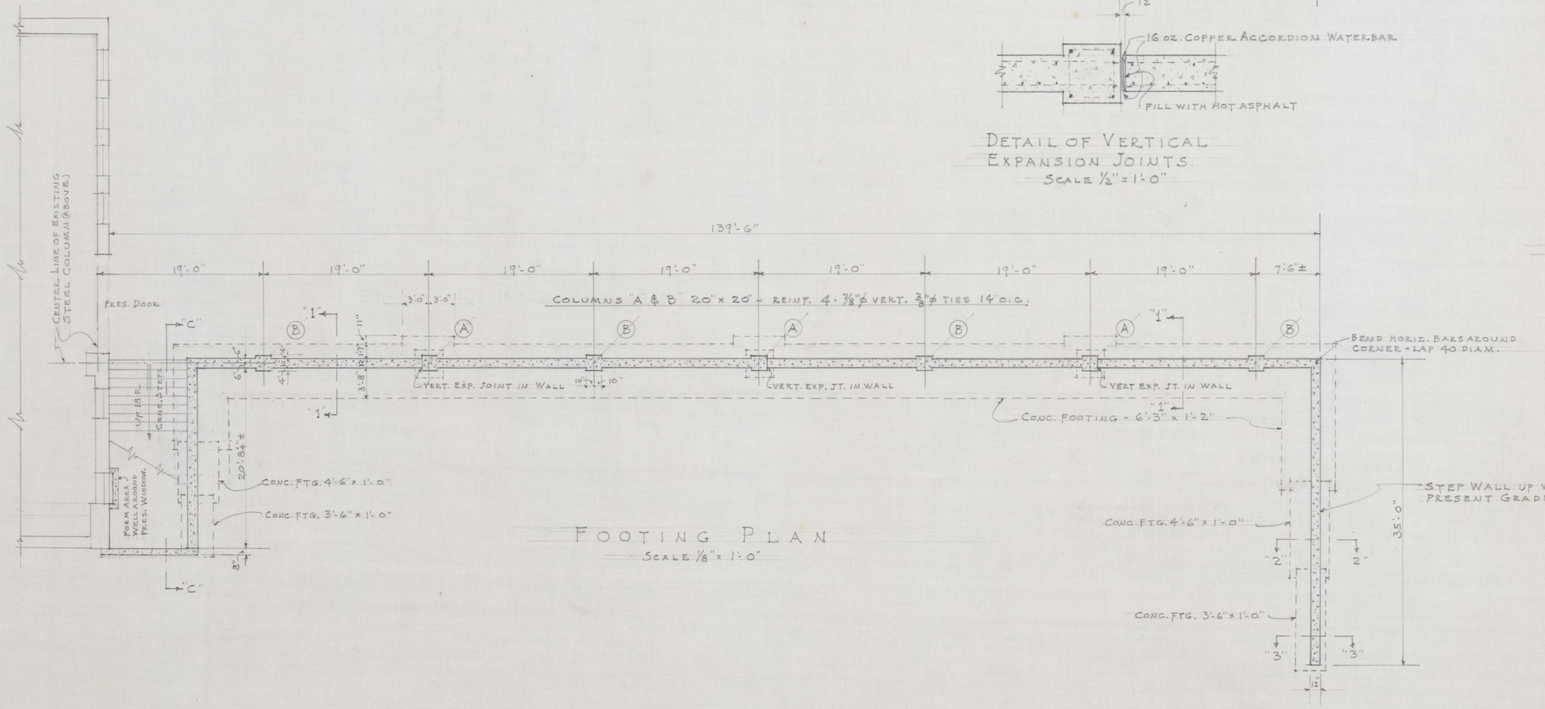

FOOTING PLAN
SCALE 1/8" = 1'-0"

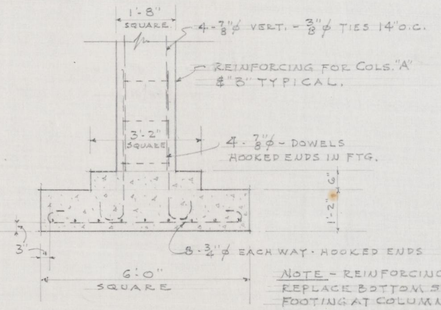

NOTE - REINFORCING SHOWN HEREON TO REPLACE BOTTOM STEEL IN CANTILEVER FOOTING AT COLUMNS "A" - TOP STEEL IN WALL FTG. TO CONTINUE THRU COL. FTG.

DETAIL OF FOOTING FOR COLUMNS "A"
SCALE 1/2" = 1'-0"

NOTE - COLUMNS "B" TO SET ON TYPICAL WALL FOOTING WITH NO ADDITIONAL REINFORCING

RETAINING WALL AT GRANSTAND FOR LEXINGTON TROTS BREEDERS ASSOCIATION LEXINGTON, KENTUCKY	
ROBERT W. McMEEKIN ARCHITECT LEXINGTON, KY.	
DATE 5-14-46	FILE NO.
REVISIONS	DRAWN BY
	SHEET No. 1