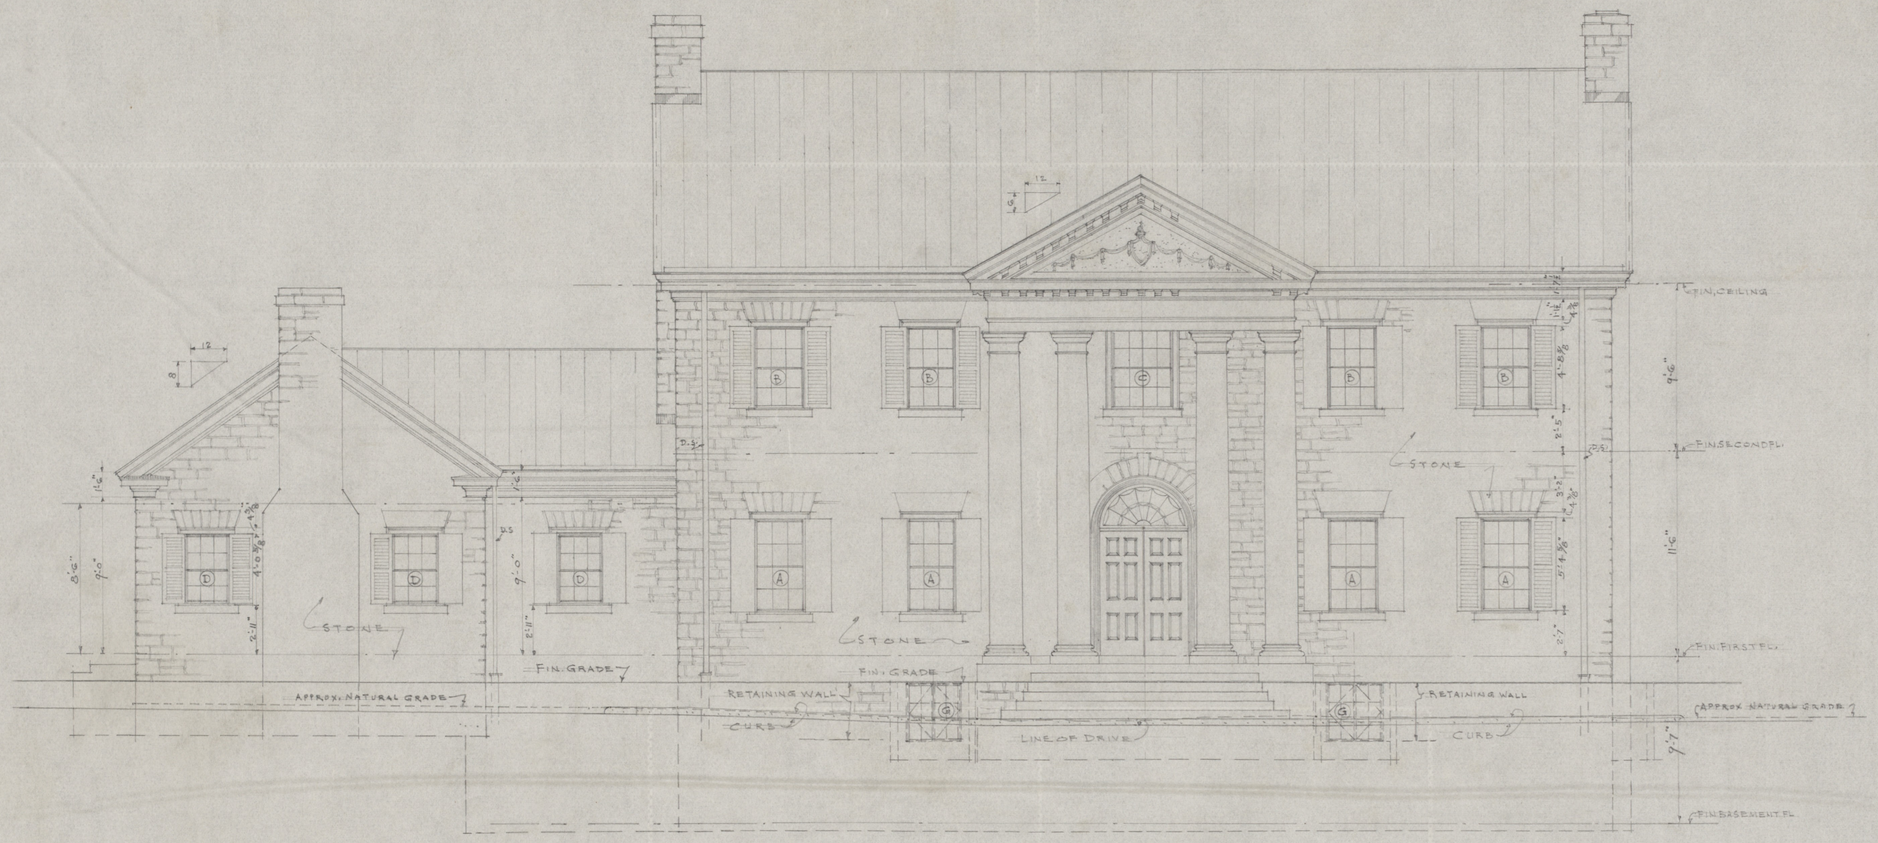

FRONT ELEVATION
SCALE 1/4" = 1'-0"

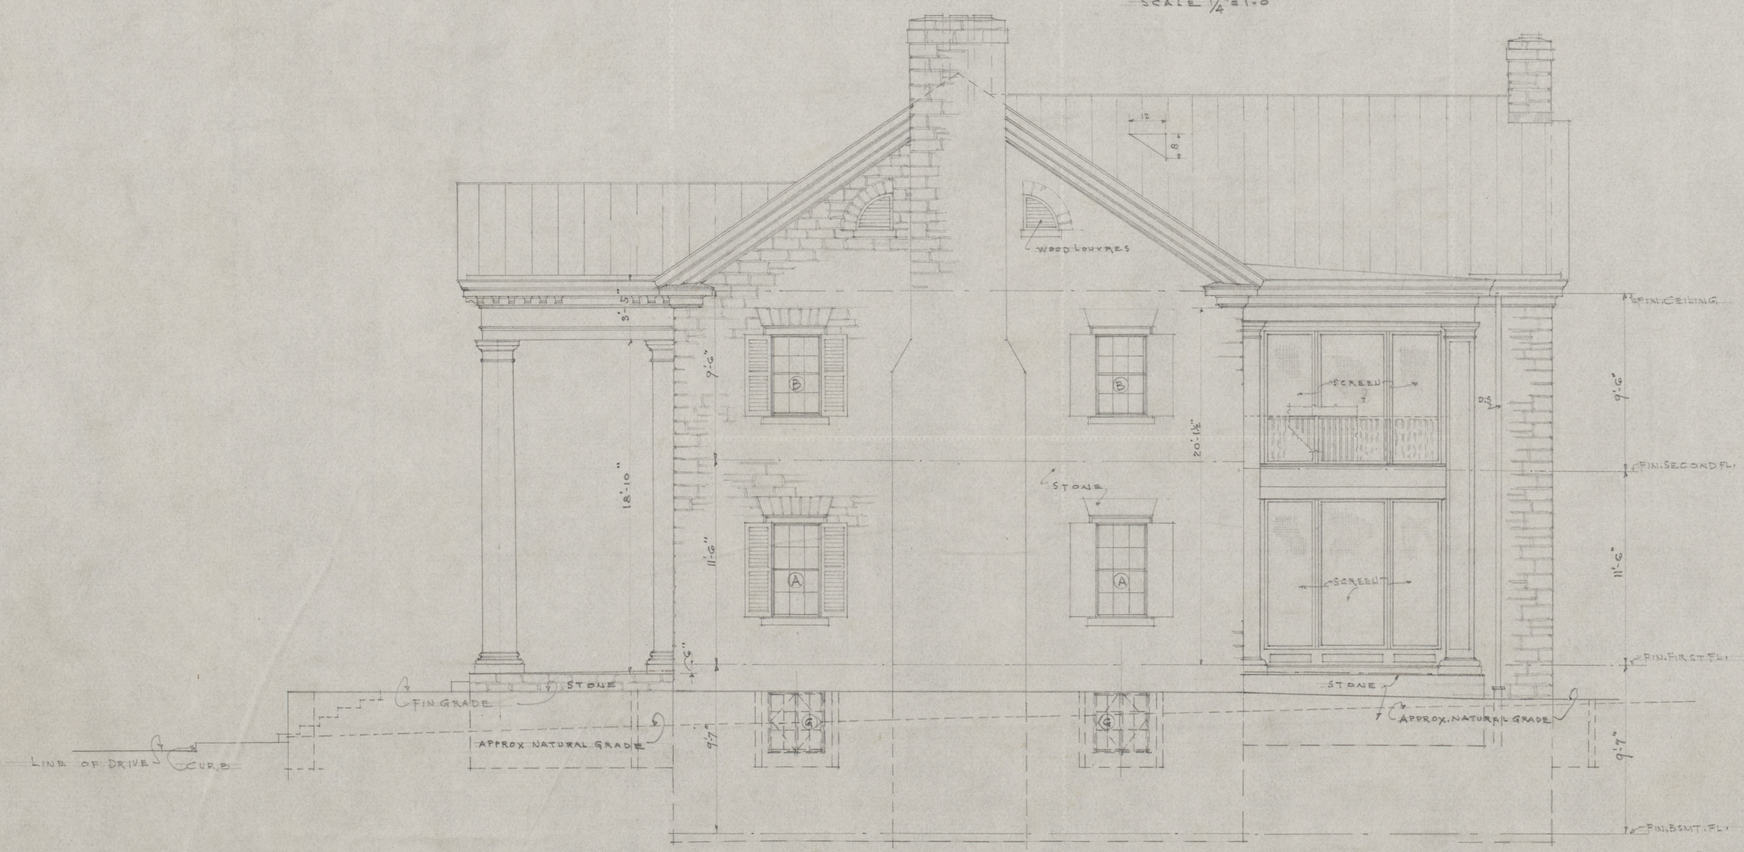

RIGHT SIDE ELEVATION
SCALE 1/4" = 1'-0"

MAIN RESIDENCE AT
STEELWAY FARM
BOURBON COUNTY KY.
ROBERT W. McMEEKIN

ARCHITECT	LEXINGTON KY.
DATE 9-17-44	FILE No
REVISIONS	DRAWN BY M. S. McD
	SHEET No 5