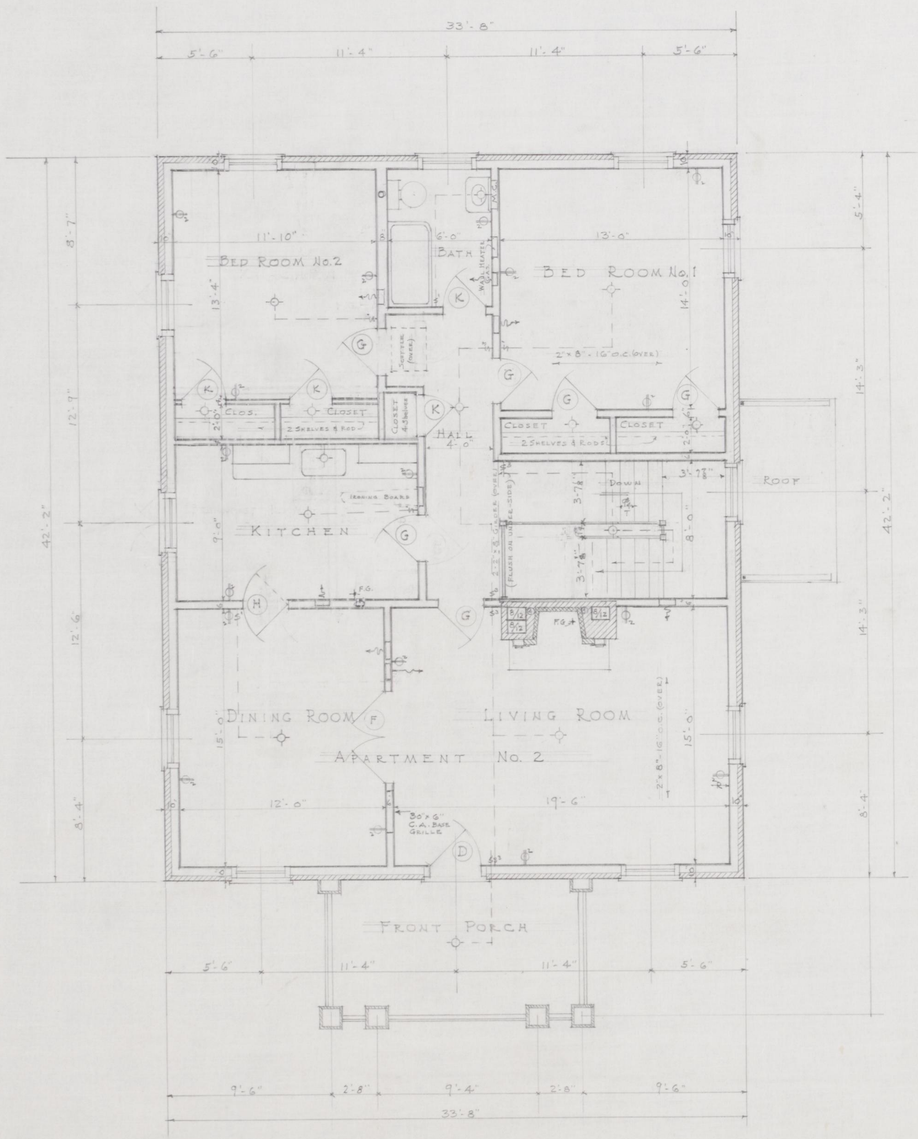

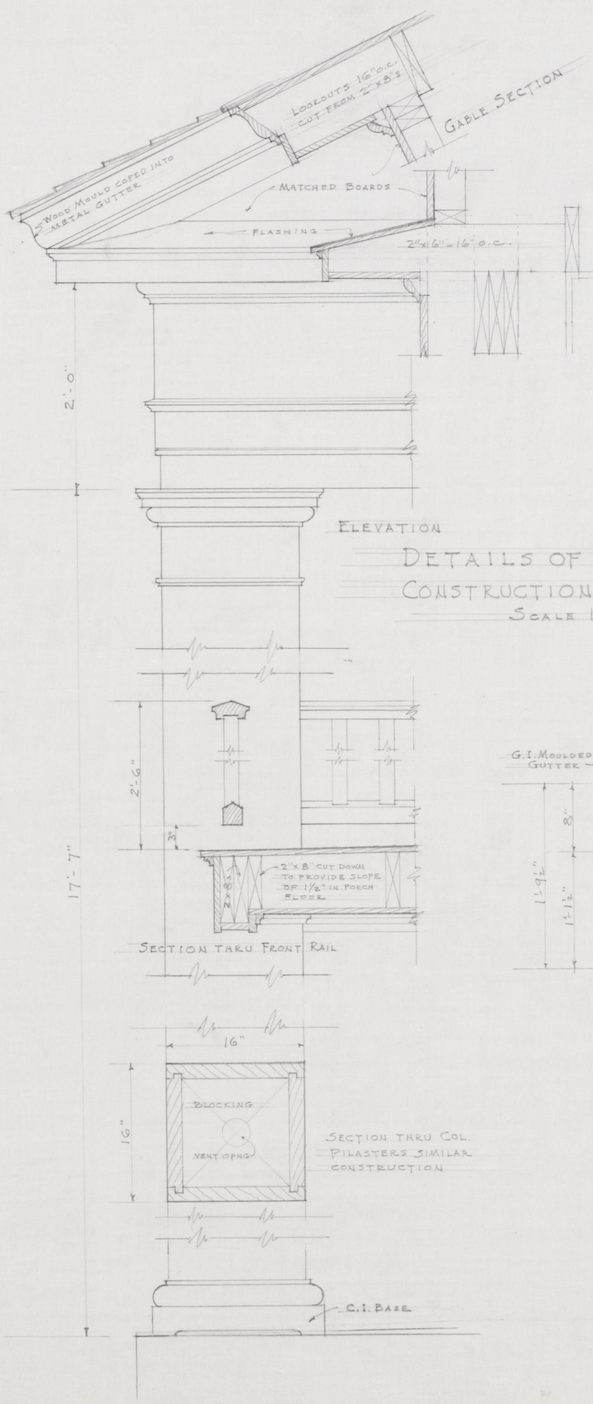

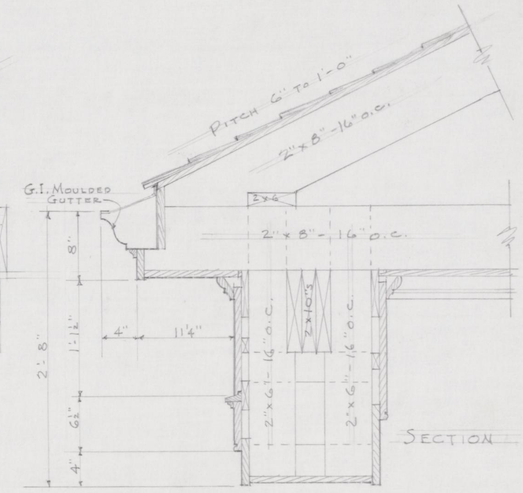

DETAILS OF FRONT PORCH
CONSTRUCTION, CORNICE, ETC.,
SCALE 1½" = 1'-0"

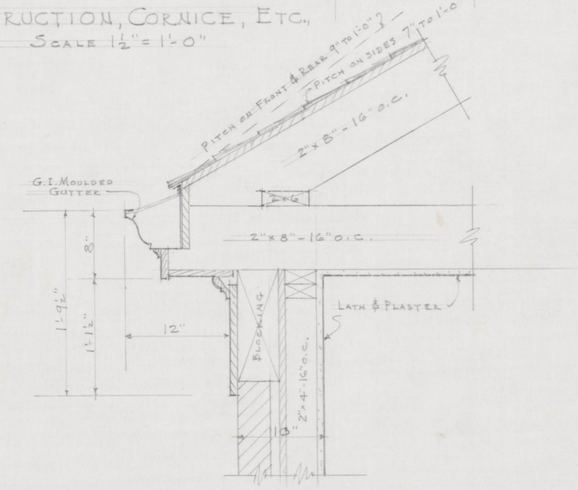

DETAIL OF MAIN CORNICE
SCALE 1½" = 1'-0"

A TWO FAMILY APARTMENT
for
MRS. CHARLES BASCOM
S. LIMESTONE & ROSEMONT, LEXINGTON, KY.

ROBERT W. McMEEKIN
ARCHITECT
LEXINGTON, KY.

DATE 7-8-39	FILE NO. 339
REVISIONS	DRAWN BY
8-4-39	SHEET NO. 2