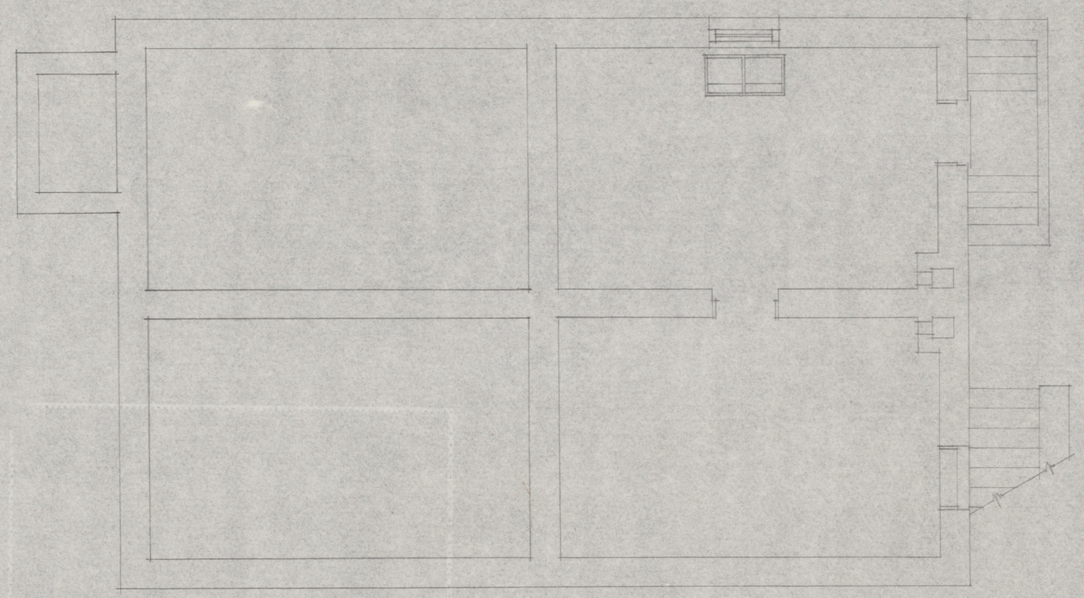

BASEMENT PLAN
SCALE 1/4" = 1'-0"

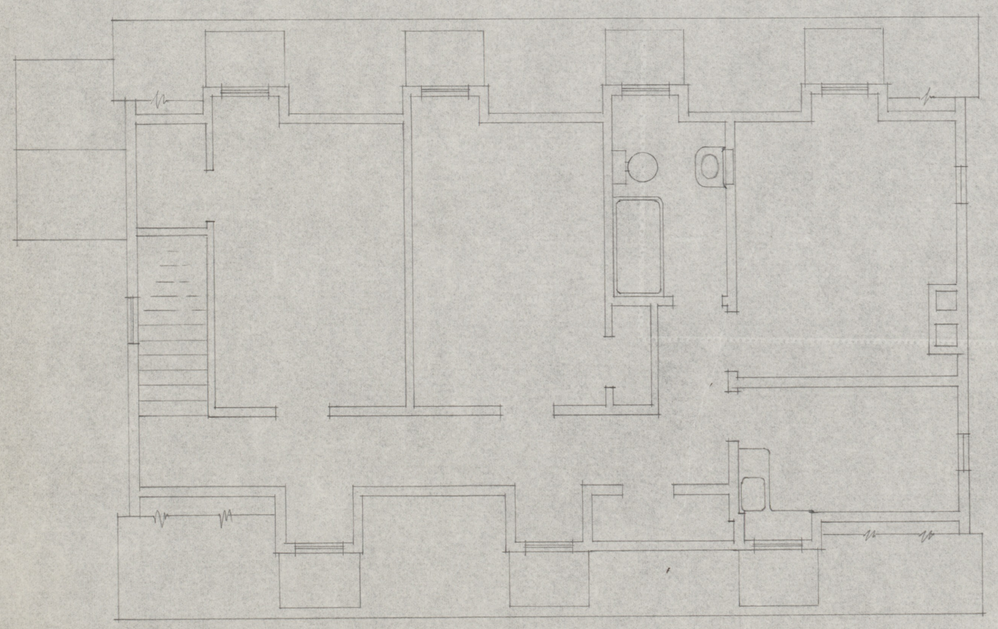

SECOND FLOOR PLAN
SCALE 1/4" = 1'-0"

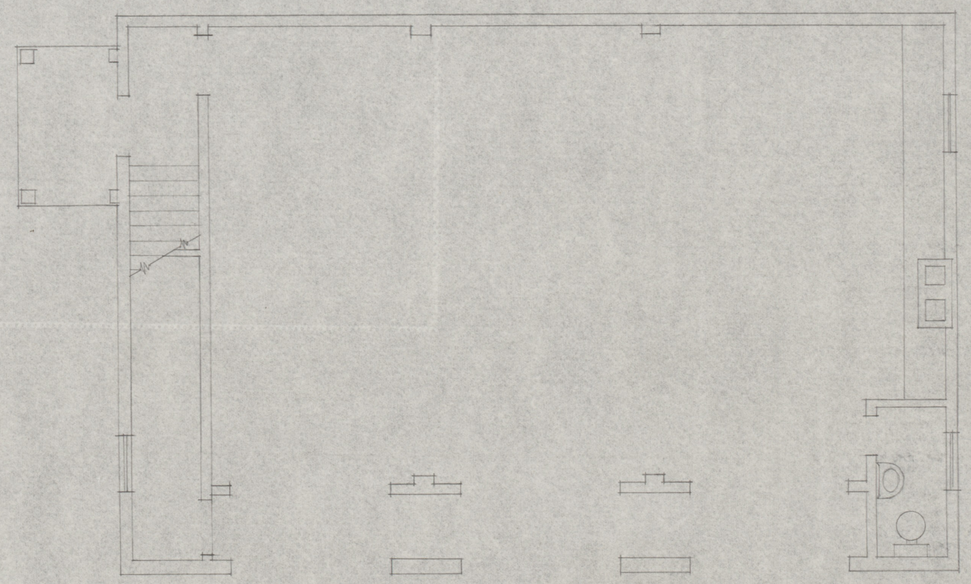

FIRST FLOOR PLAN
SCALE 1/4" = 1'-0"

MECHANICAL DRAWINGS

A GARAGE FOR
MR. & MRS. WARREN WRIGHT
CALUMET FARM - LEXINGTON - KENTUCKY

ROBERT W. McMEEKIN
ARCHITECT LEXINGTON, KY.

DATE
REVISIONS

FILE No.
DRAWN
TRACED
CHECKED

SHEET NO.
G-3