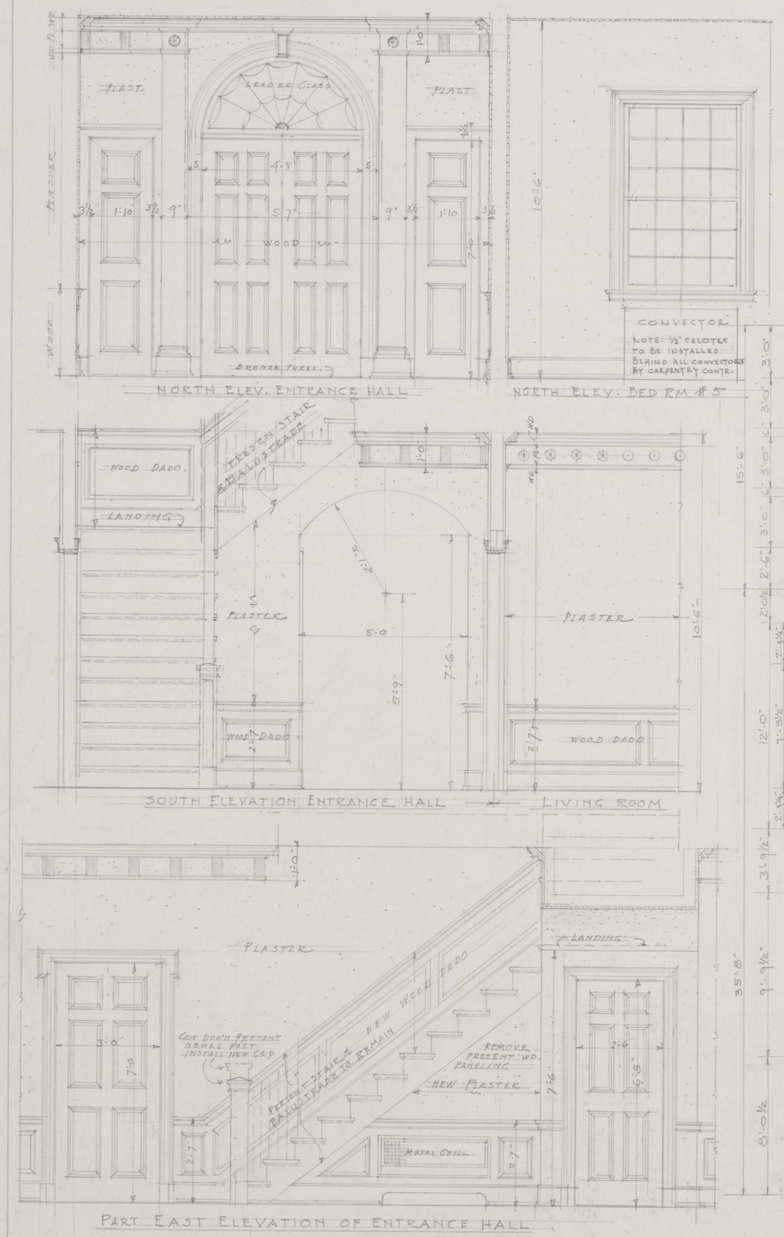

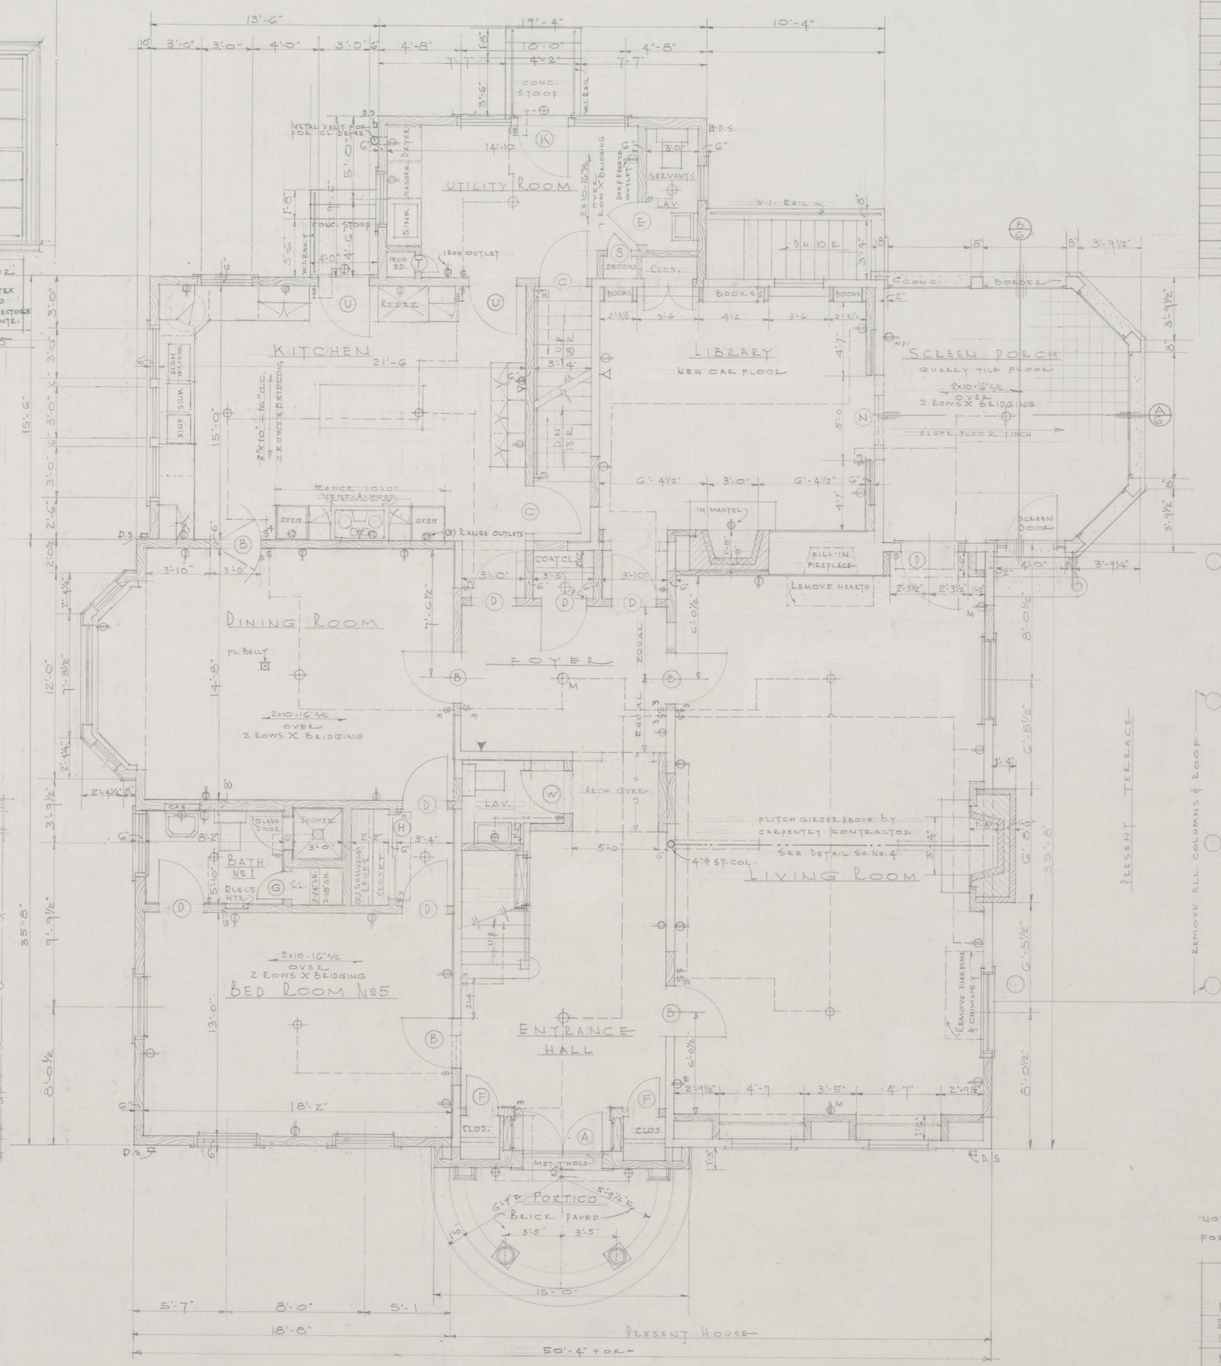

FIRST FLOOR PLAN
SC. 1/4" = 1'-0"

DOOR SCHEDULE

MARK	WIDTH	HEIGHT	THICK	TYPE	REMARKS
A	(2) 2'-4"	7'-0"	1 3/4"	6 PANEL	
B	3'-0"	7'-0"	1 3/4"	Do.	
C	2'-10"	7'-0"	1 3/4"	Do.	
D	2'-8"	7'-0"	1 3/4"	Do.	
E	2'-6"	7'-0"	1 3/4"	Do.	
F	1'-10"	7'-0"	1 3/8"	3 PANEL	
G	1'-8"	7'-0"	1 3/8"	Do.	
H	(2) 2'-6"	7'-0"	1 3/8"	6 PANEL	
J	(3) 2'-6"	7'-0"	1 3/8"	Do.	
K	3'-0"	7'-0"	1 3/4"		GLAZED 9 LIGHTS
L	2'-10"	7'-0"	1 3/4"		GLAZED 9 LIGHTS
M	3'-0"	6'-8"	1 3/4"	5 CROSS PANEL	
N	(2) 2'-6"	8'-0"	1 3/4"		GLAZED
P	3'-4"	7'-0"	1 3/4		GLAZED
S	1'-6"	7'-0"	3/4"	PLYWOOD	
T	1'-0"	7'-0"	3/4"	PLYWOOD	
U	2'-10"	7'-0"	1 3/4"		GLAZED
V	2-2	7'-0"	1 3/8"	3 PANEL	
W	2'-6	6'-8"	1 3/8"	3 PANEL	

ELECTRICAL SYMBOLS

- CEILING OUTLET
- PULL CHAIN
- DUPLEX CONV. OUTLET
- WEATHER PROOF OUTLET
- FLOOR BELL
- OUTSIDE TELEPHONE
- EXTENSION TELEPHONE
- SINGLE POLE SWITCH
- THREE WAY SWITCH
- FOUR WAY SWITCH
- WALL OUTLET

SYMBOLS MARKED - E - INDICATE EXIST. OUTLET

SYMBOLS MARKED - M - INDICATE EXIST. OUTLET MOVED.

PLAN INDICATION

- EXIST. WORK
- NEW WORK
- EXIST. WORK REMOVED

NOTE: CONTRACTOR TO VERIFY & BE RESPONSIBLE FOR ALL DIMENSIONS.

ADDITIONS & ALTERATIONS TO RESIDENCE FOR
DR. & MRS. THOMAS G. HOBBS
FAYETTE COUNTY KENTUCKY

ROBERT W. McMEEKIN - ARCHITECT
LEXINGTON KENTUCKY

DATE JULY 27-54
DRAWN BY R.C.S.
REVISIONS

ROBERT W. McMEEKIN REGISTERED No. 37 COMMONWEALTH OF KENTUCKY ARCHITECT

SHEET No. 2 OF 12 SHEETS