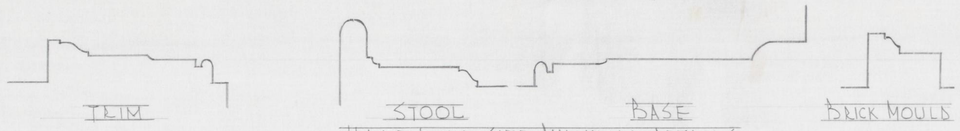

HALF FULL SIZE MILLWORK DETAILS

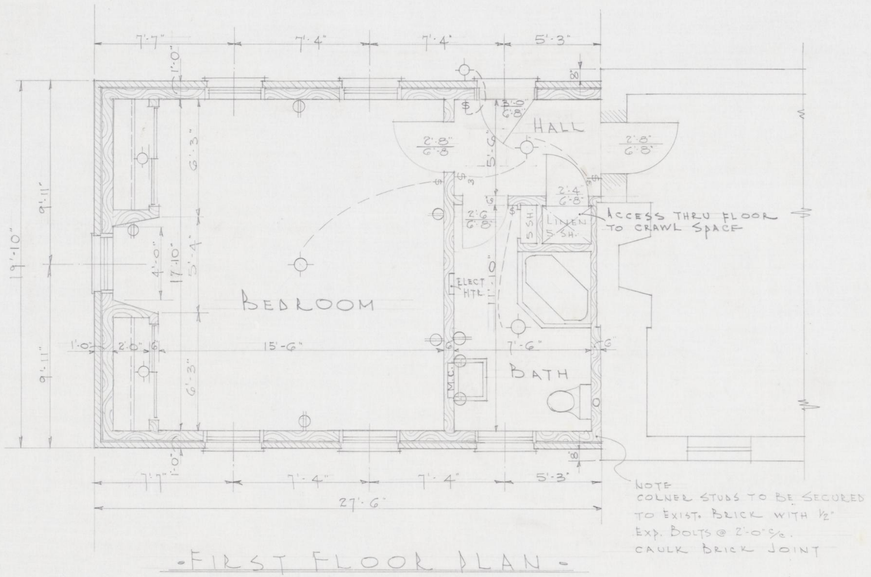

FIRST FLOOR PLAN

(SECOND FLOOR SIMILAR)

SCALE 1/4" = 1'-0"

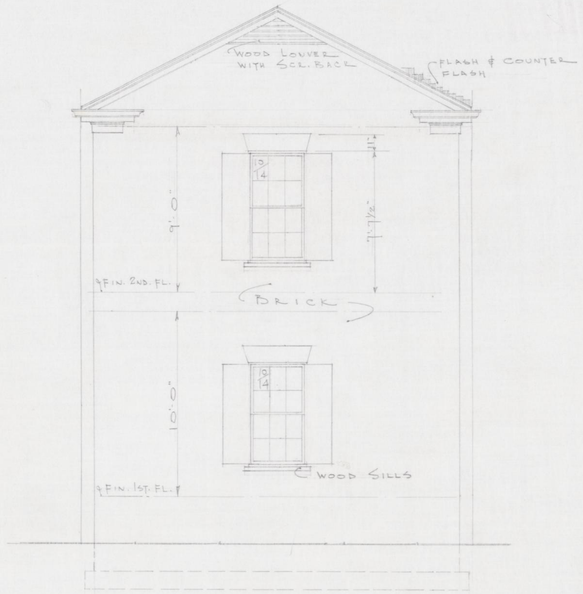

LEFT SIDE ELEVATION

SCALE 1/4" = 1'-0"

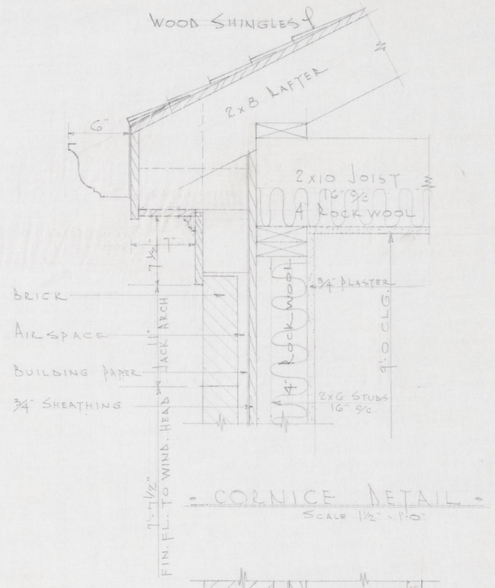

CORNICE DETAIL

SCALE 1/2" = 1'-0"

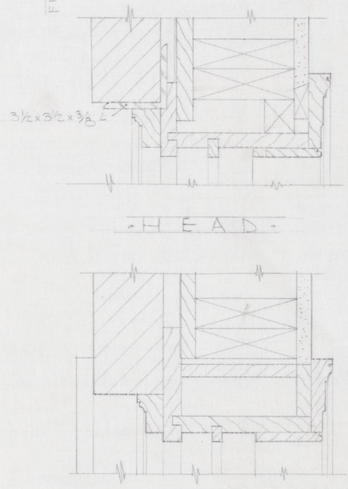

HEAD

JAMB

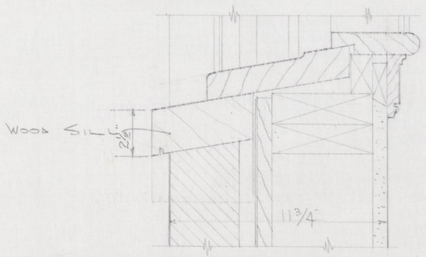

SILL

TYPICAL DETAILS OF WOOD DOUBLE HUNG WINDOWS

SCALE 3" = 1'-0"

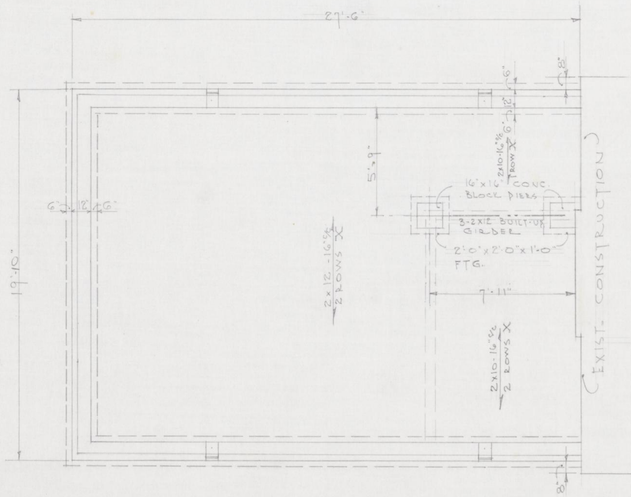

FOUNDATION PLAN

SCALE 1/4" = 1'-0"

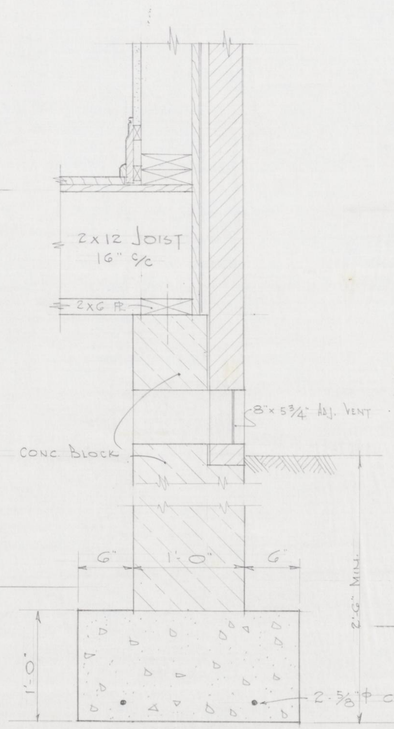

SECTION THRU WALL

SCALE 1/2" = 1'-0"

FRONT ELEVATION

SCALE 1/4" = 1'-0"

ADDITION TO THE RESIDENCE OF DR. & MRS. EDWARD RAY	
SCOTT COUNTY	KENTUCKY
ROBERT W. McMEEKIN	ARCHITECT
LEXINGTON	KENTUCKY
DATE 8-30-56	FILE NO.
REVISIONS	DRAWN BY R.C.S.
	SHEET NO. 1

ROBERT W. McMEEKIN REGISTERED No. 37 COMMONWEALTH OF KENTUCKY ARCHITECT