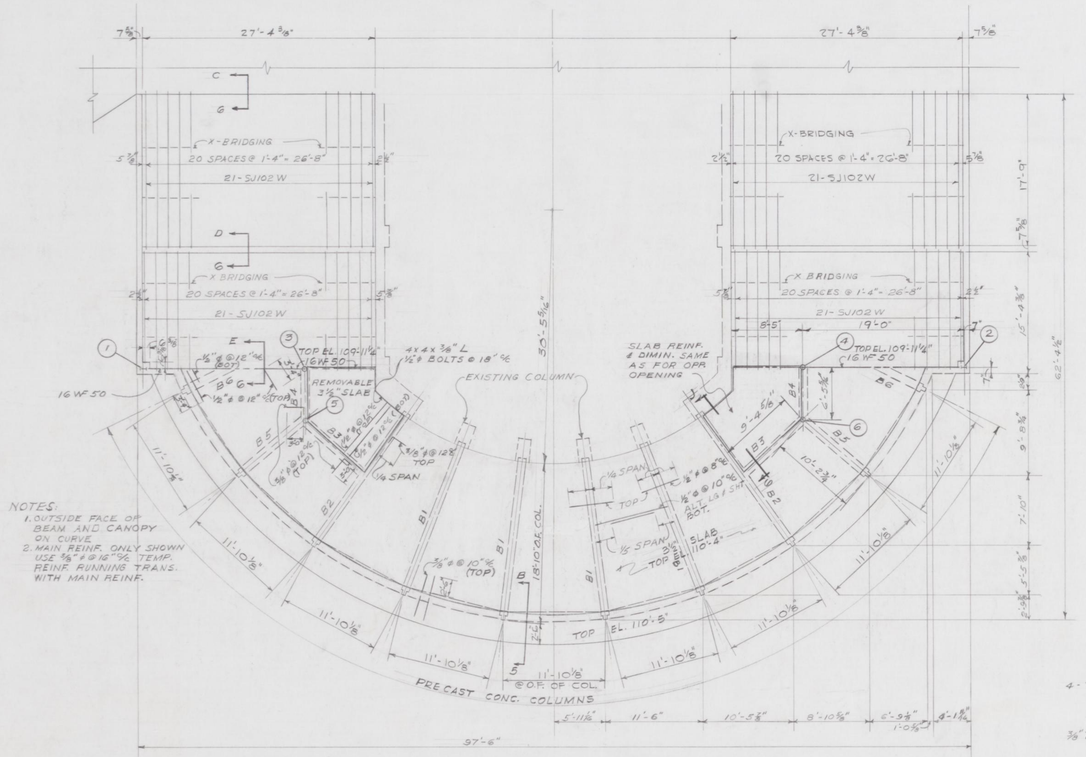

NOTES:
1. OUTSIDE FACE OF BEAM AND CANOPY ON CURVE.
2. MAIN REINF. ONLY SHOWN USE ⅜" ϕ @ 12" ℄ TEMP. REINF. RUNNING TRANS. WITH MAIN REINF.

ROOF FRAMING PLAN
SCALE ~ ⅛" = 1'-0"

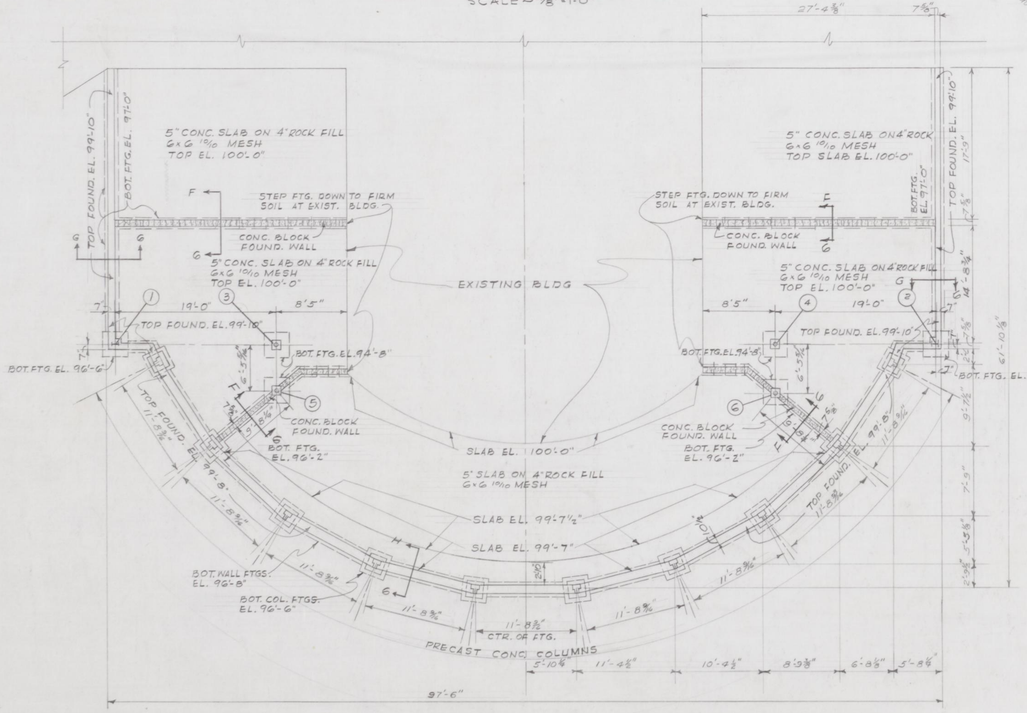

FLOOR & FOUNDATION FRAMING PLAN
SCALE ~ ⅛" = 1'-0"

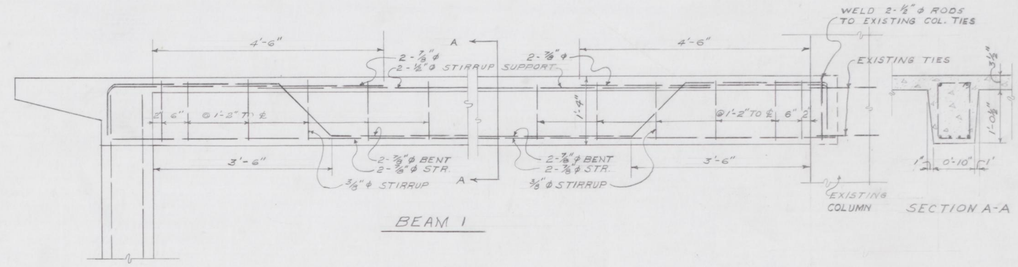

BEAM 1

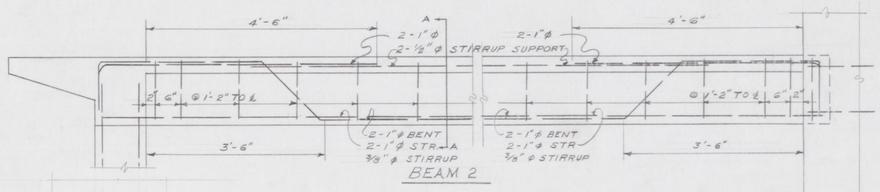

BEAM 2

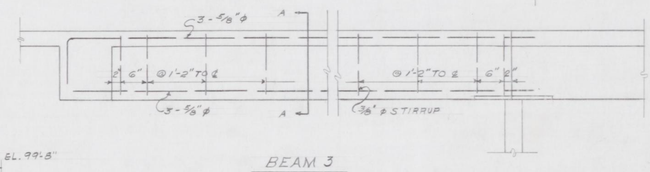

BEAM 3

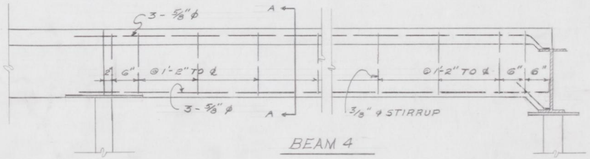

BEAM 4

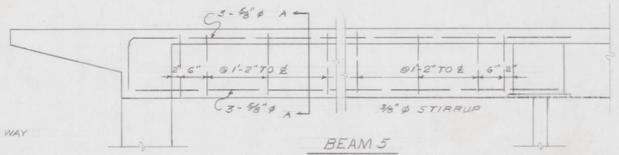

BEAM 5

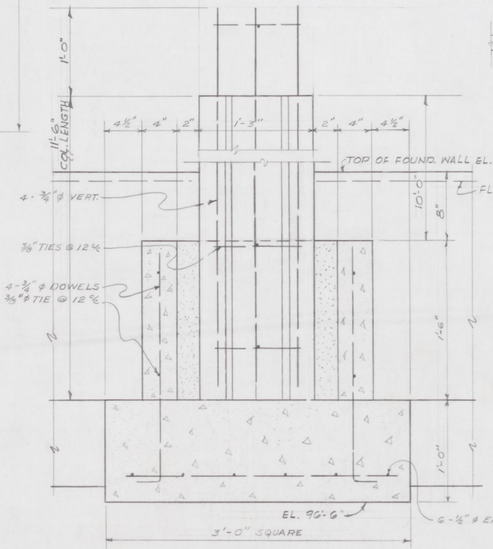

PRECAST COLUMN & FOOTING TYPICAL DETAIL
SCALE ~ 1½" = 1'-0"

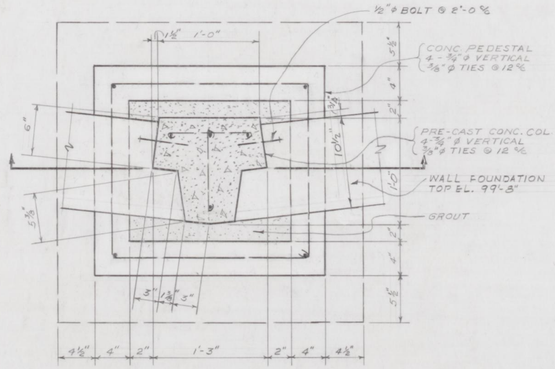

TYPICAL FOOTING PLAN
SCALE ~ 1½" = 1'-0"

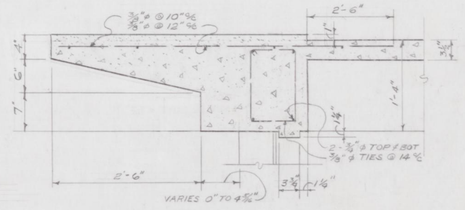

SECTION B-B
SCALE ~ 1" = 1'

ADDITIONS & ALTERATIONS TO ADMINISTRATION BUILDING
BLUEGRASS FIELD LEXINGTON, KY.
ROBERT W. McMEEKIN ARCHITECT LEXINGTON KENTUCKY

DATE 6-2-54
DRAWN BY T.M.S
REVISIONS

STATE OF KENTUCKY — PORTER J. WHITE — 1107 — REGISTERED PROFESSIONAL ENGINEER

ROBERT W. McMEEKIN — REGISTERED — No. 37 — COMMONWEALTH OF KENTUCKY — ARCHITECT

SHEET NO. 5 OF 8 SHEETS

PORTER J. WHITE ~ STRUCTURAL ENGR.