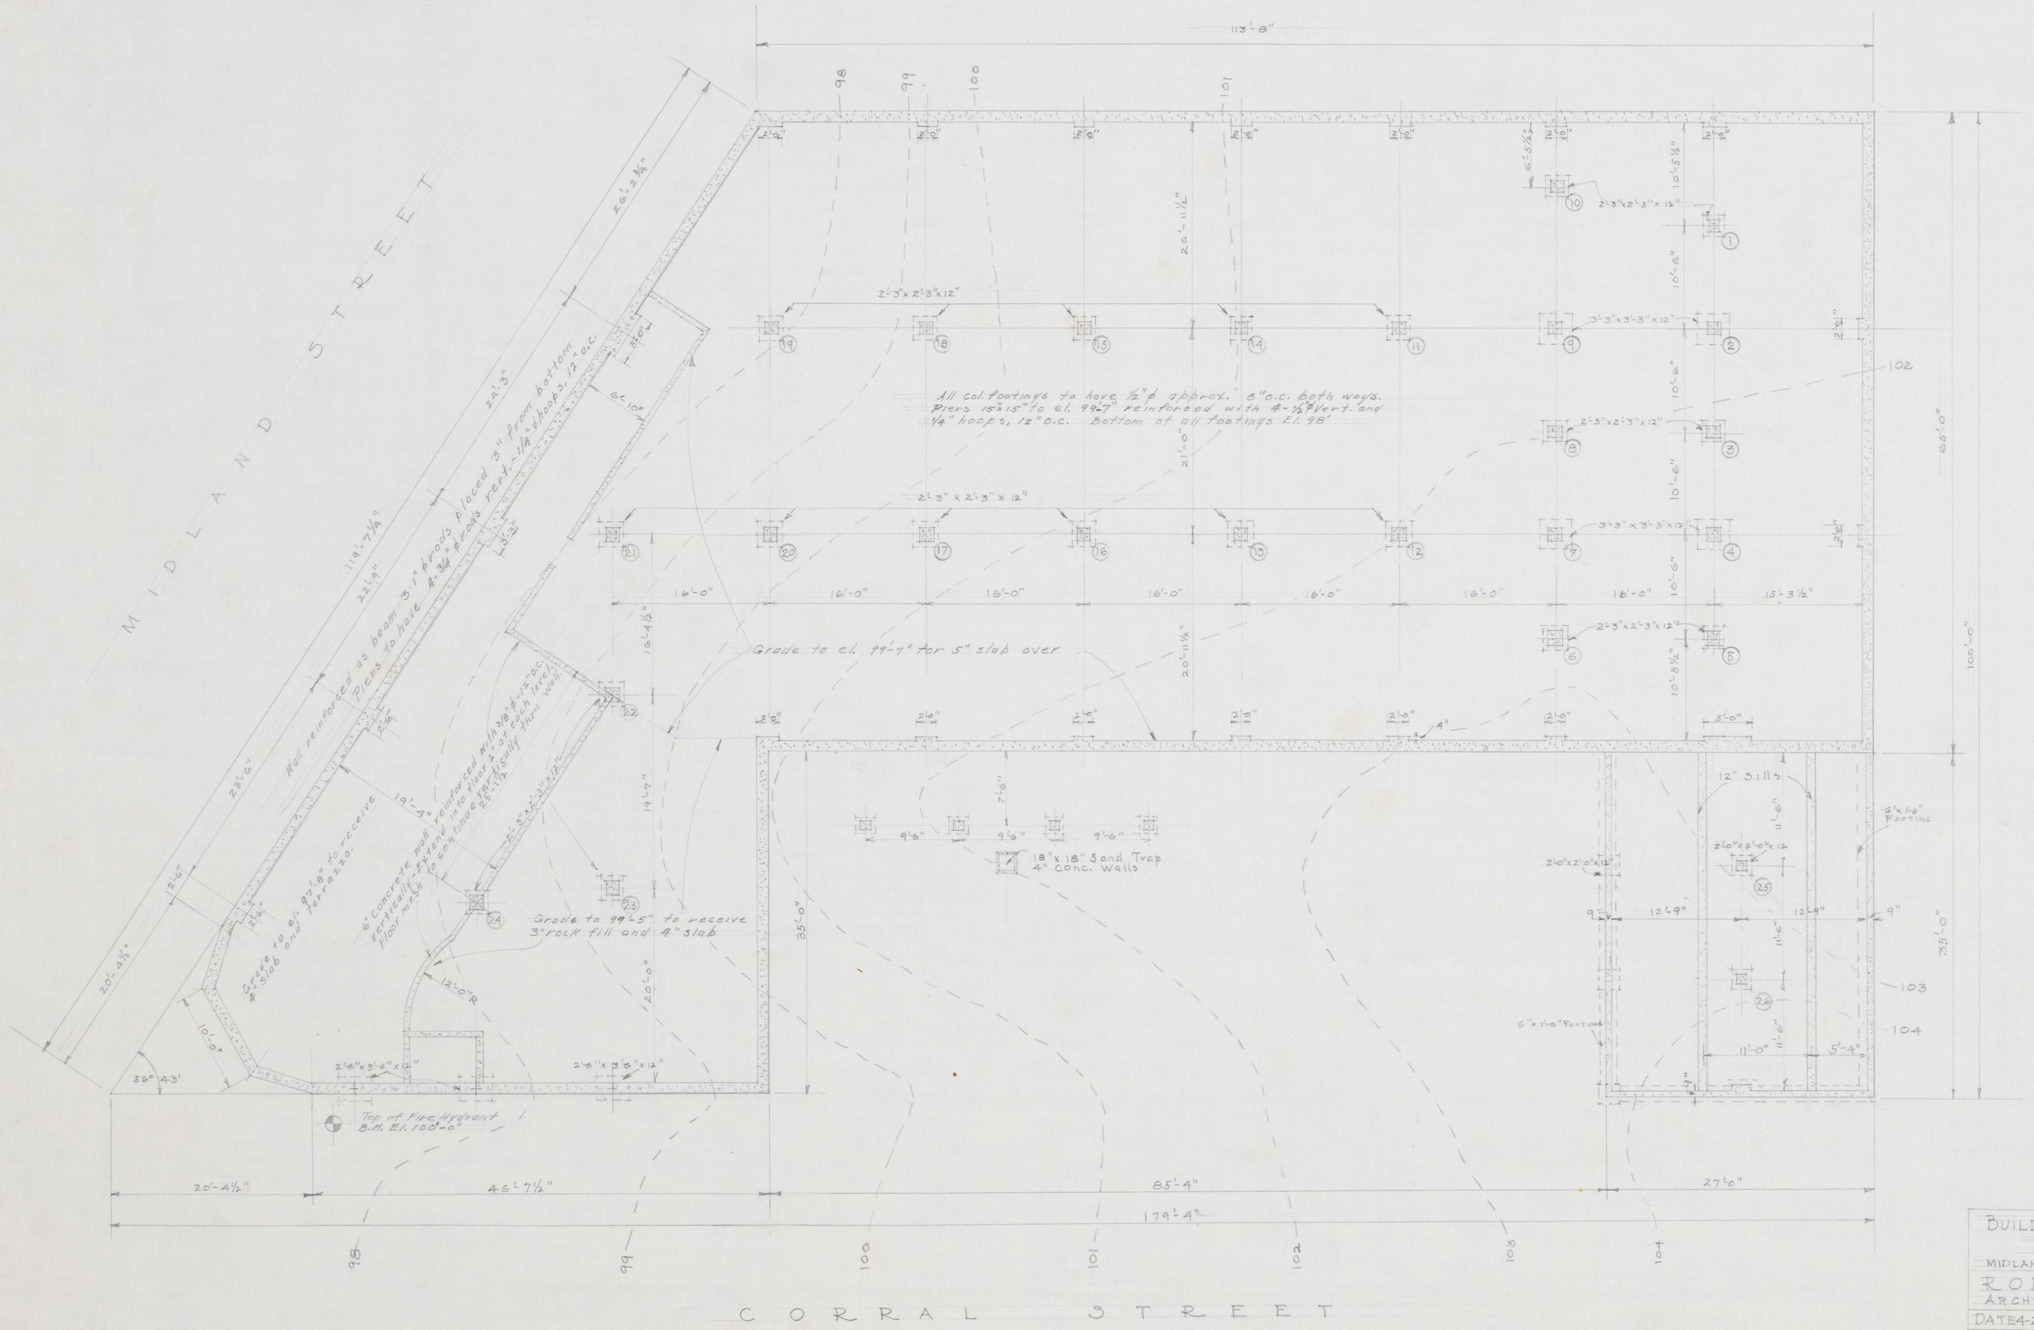

BUILDING FOR LEXINGTON BRANCH
CRANE CO.
MIDLAND & CORRAL STREETS, LEXINGTON, KY.

ROBERT W. McMEEKIN
ARCHITECT
LEXINGTON, KY.

DATE 4-22-41
FILE No. 141
REVISIONS
SHEET No. 1

FOUNDATION PLAN

SCALE 1/8" = 1'-0"