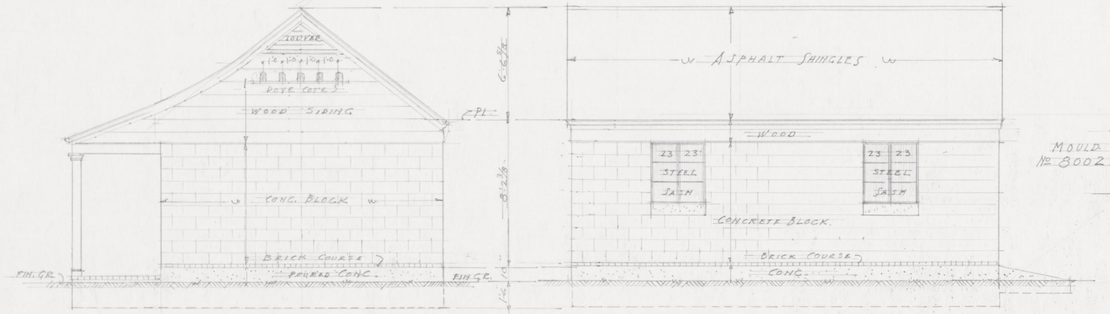

SIDE ELEVATION.
SCALE 1/4 IN. = 1 FT.

REAR ELEVATION.
SCALE 1/4 IN. = 1 FT.

CROSS SECTION.
SCALE 1/4 IN. = 1 FT.

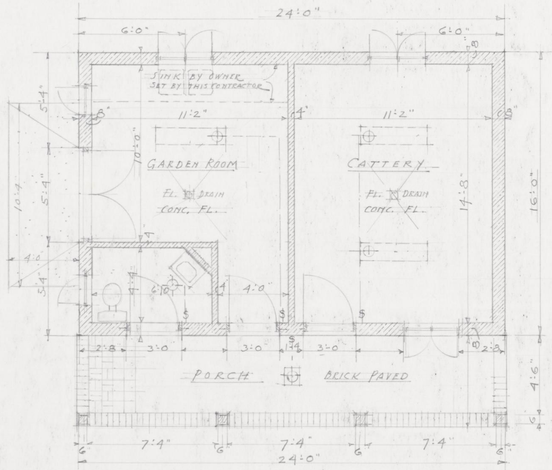

FLOOR PLAN
SCALE 1/4 IN. = 1 FT.

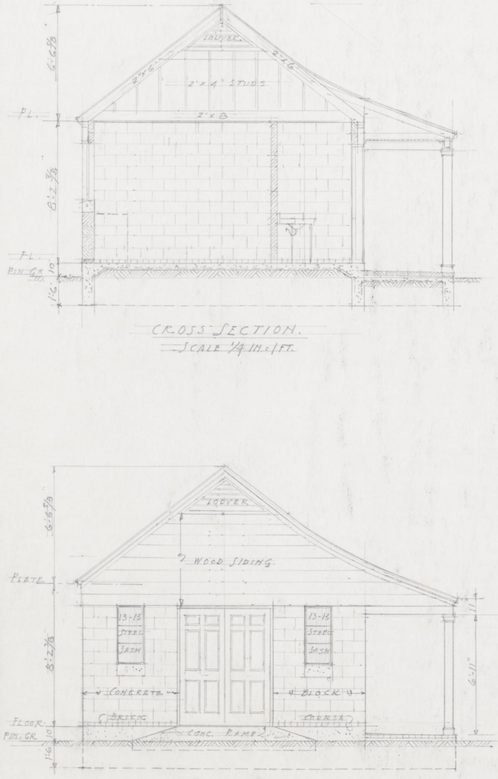

SIDE ELEVATION
SCALE 1/4 IN. = 1 FT.

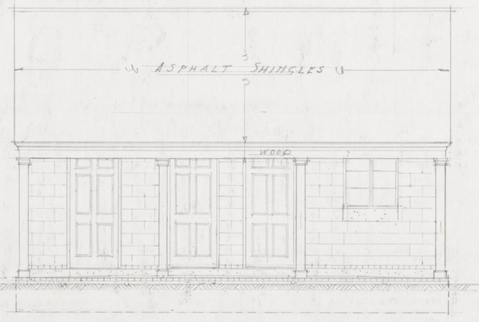

FRONT ELEVATION
SCALE 1/4 IN. = 1 FT.

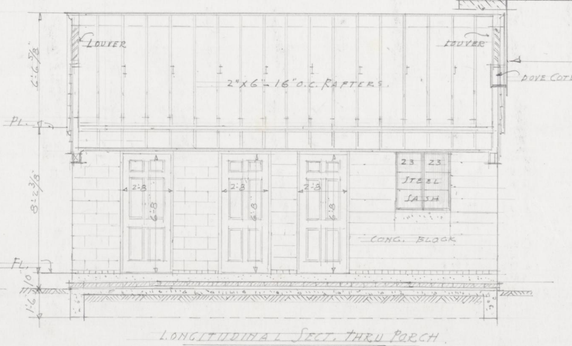

LONGITUDINAL SECT. THRU PORCH
SCALE 1/4 IN. = 1 FT.

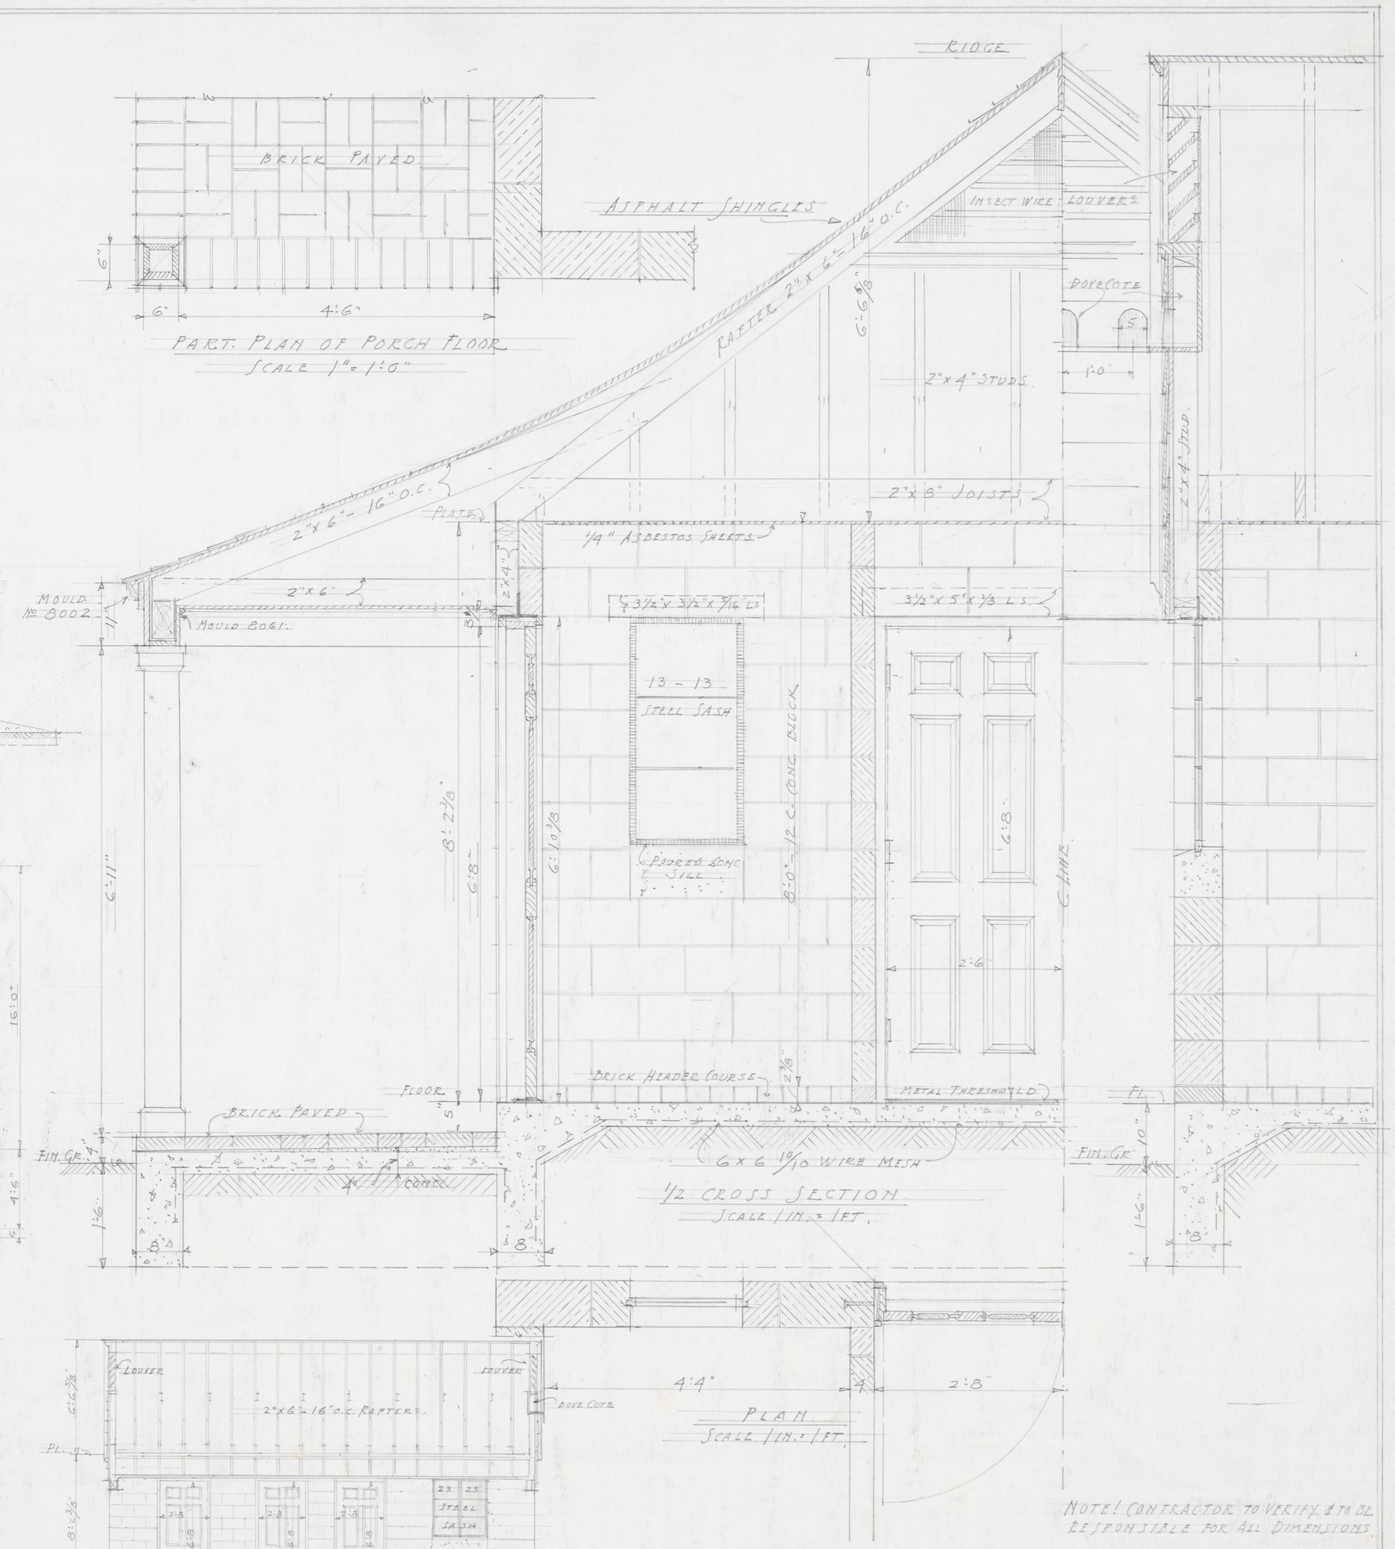

1/2 CROSS SECTION
SCALE 1 IN. = 1 FT.

PLAN
SCALE 1 IN. = 1 FT.

NOTE! CONTRACTOR TO VERIFY & TO BE RESPONSIBLE FOR ALL DIMENSIONS.

GARDEN HOUSE FOR
MRS. ELIZABETH McKOWN.
MIDWAY KENTUCKY

ROBERT W. McMEEKIN, ARCHITECT
LEXINGTON KENTUCKY

DATE 5-8-56
DRAWN BY H.C.S.
REVISIONS

ROBERT W. McMEEKIN REGISTERED No. 37 COMMONWEALTH OF KENTUCKY ARCHITECT

SHEET No. 1
OF 1 SHEET