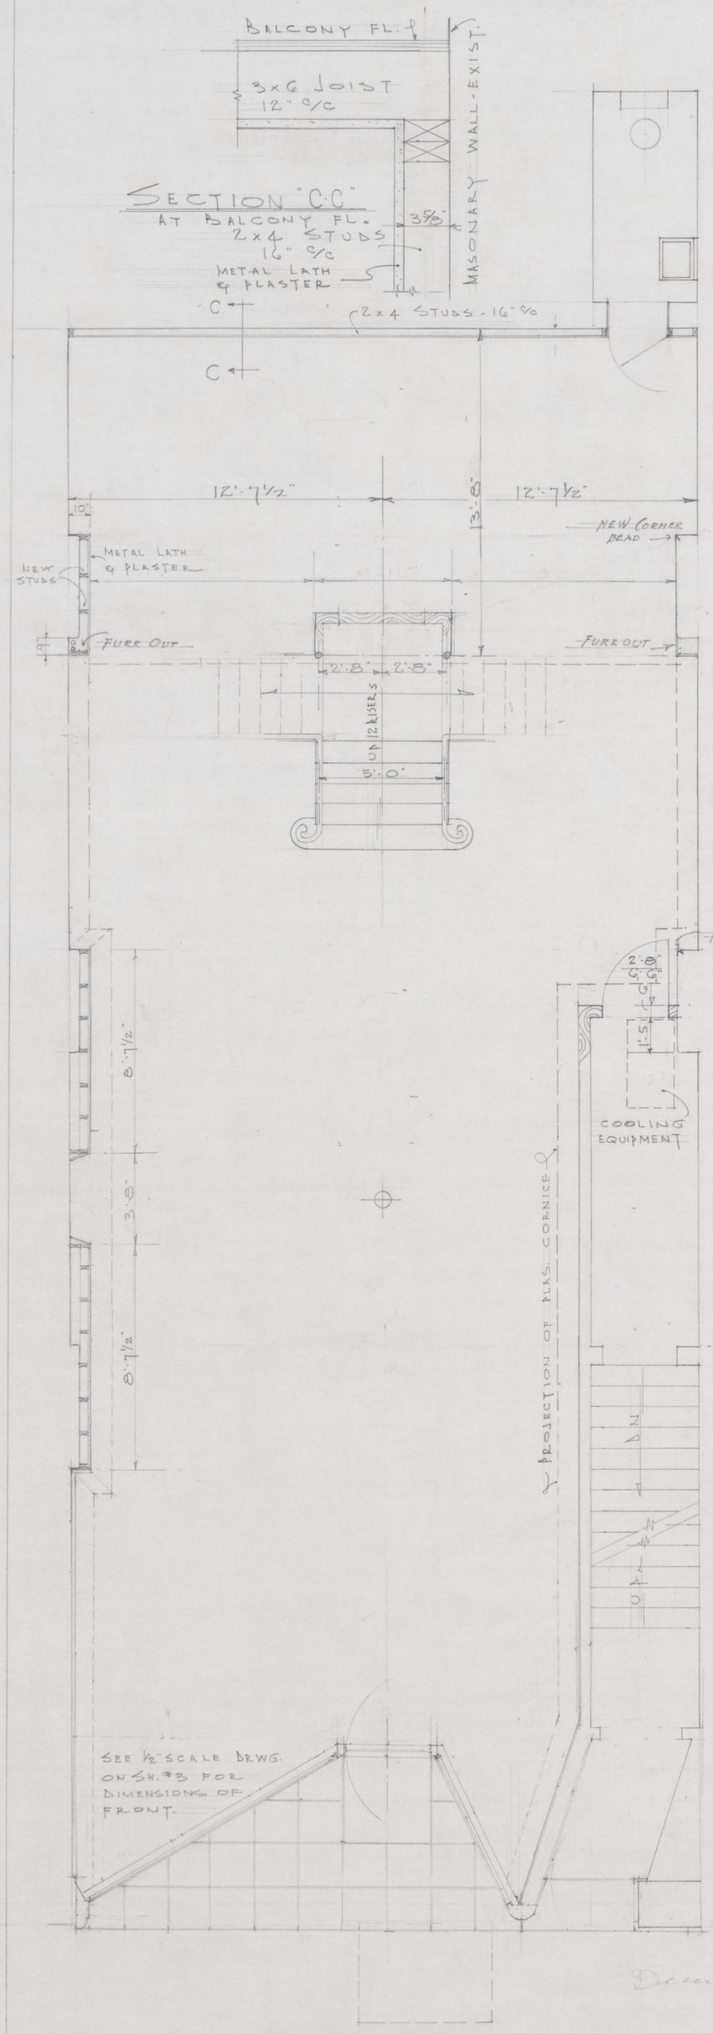

FIRST FLOOR PLAN
SCALE ¼"=1'-0"

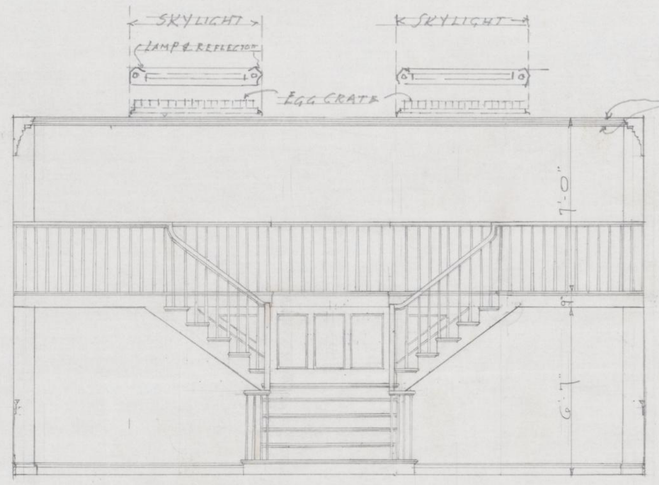

SECT. LOOKING TOWARD BALCONY

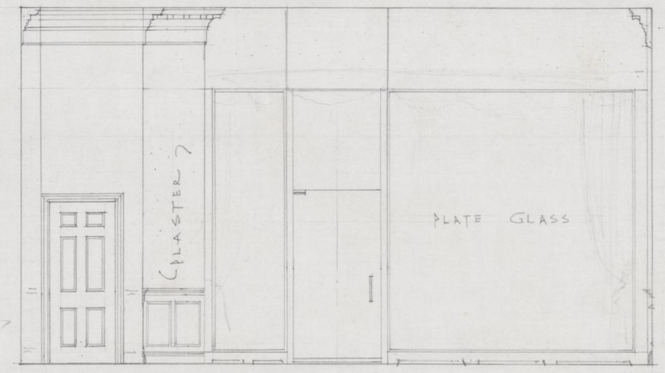

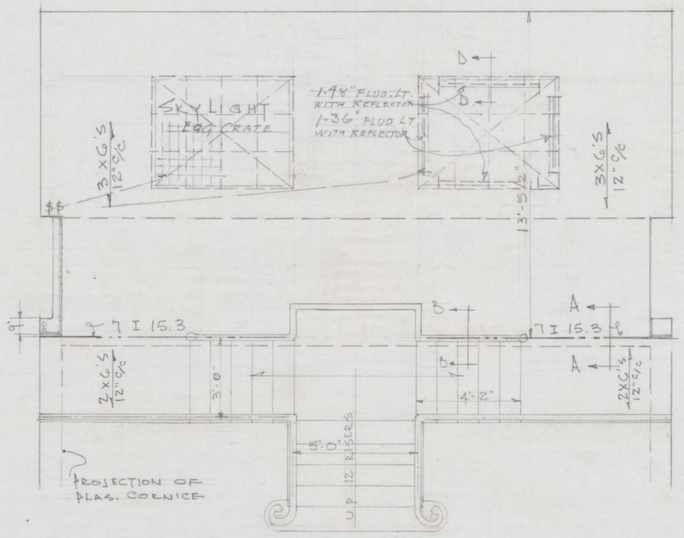

PLAN OF BALCONY
SCALE ¼"=1'-0"

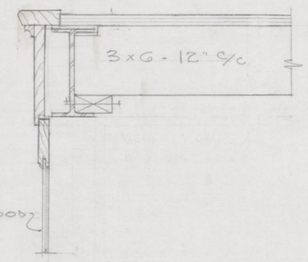

SECTION "B-B"
SCALE 1½"=1'-0"

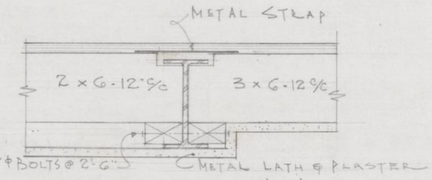

SECTION "A-A"
SCALE 1½"=1'-0"

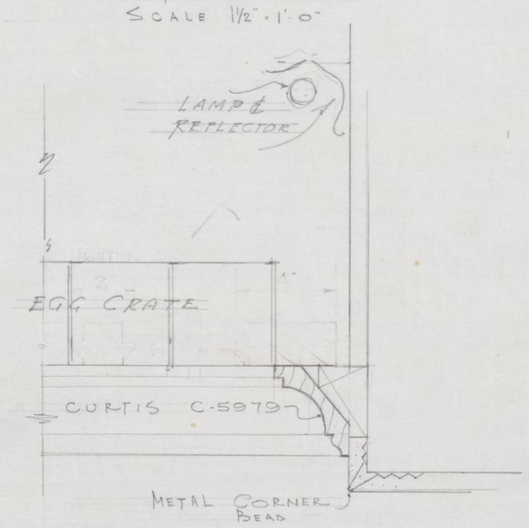

SECTION "D-D"
SCALE 3"=1'-0"

STORE BUILDING for LAFAYETTE GALLERIES	
ROBERT W. McMEEKIN ARCHITECT LEXINGTON KENTUCKY	
DATE JULY 1950	SHEET NO.
DRAWN BY R.C.S.	1
	OF 8 SHEETS

ROBERT W. McMEEKIN REGISTERED No. 37 COMMONWEALTH OF KENTUCKY ARCHITECT