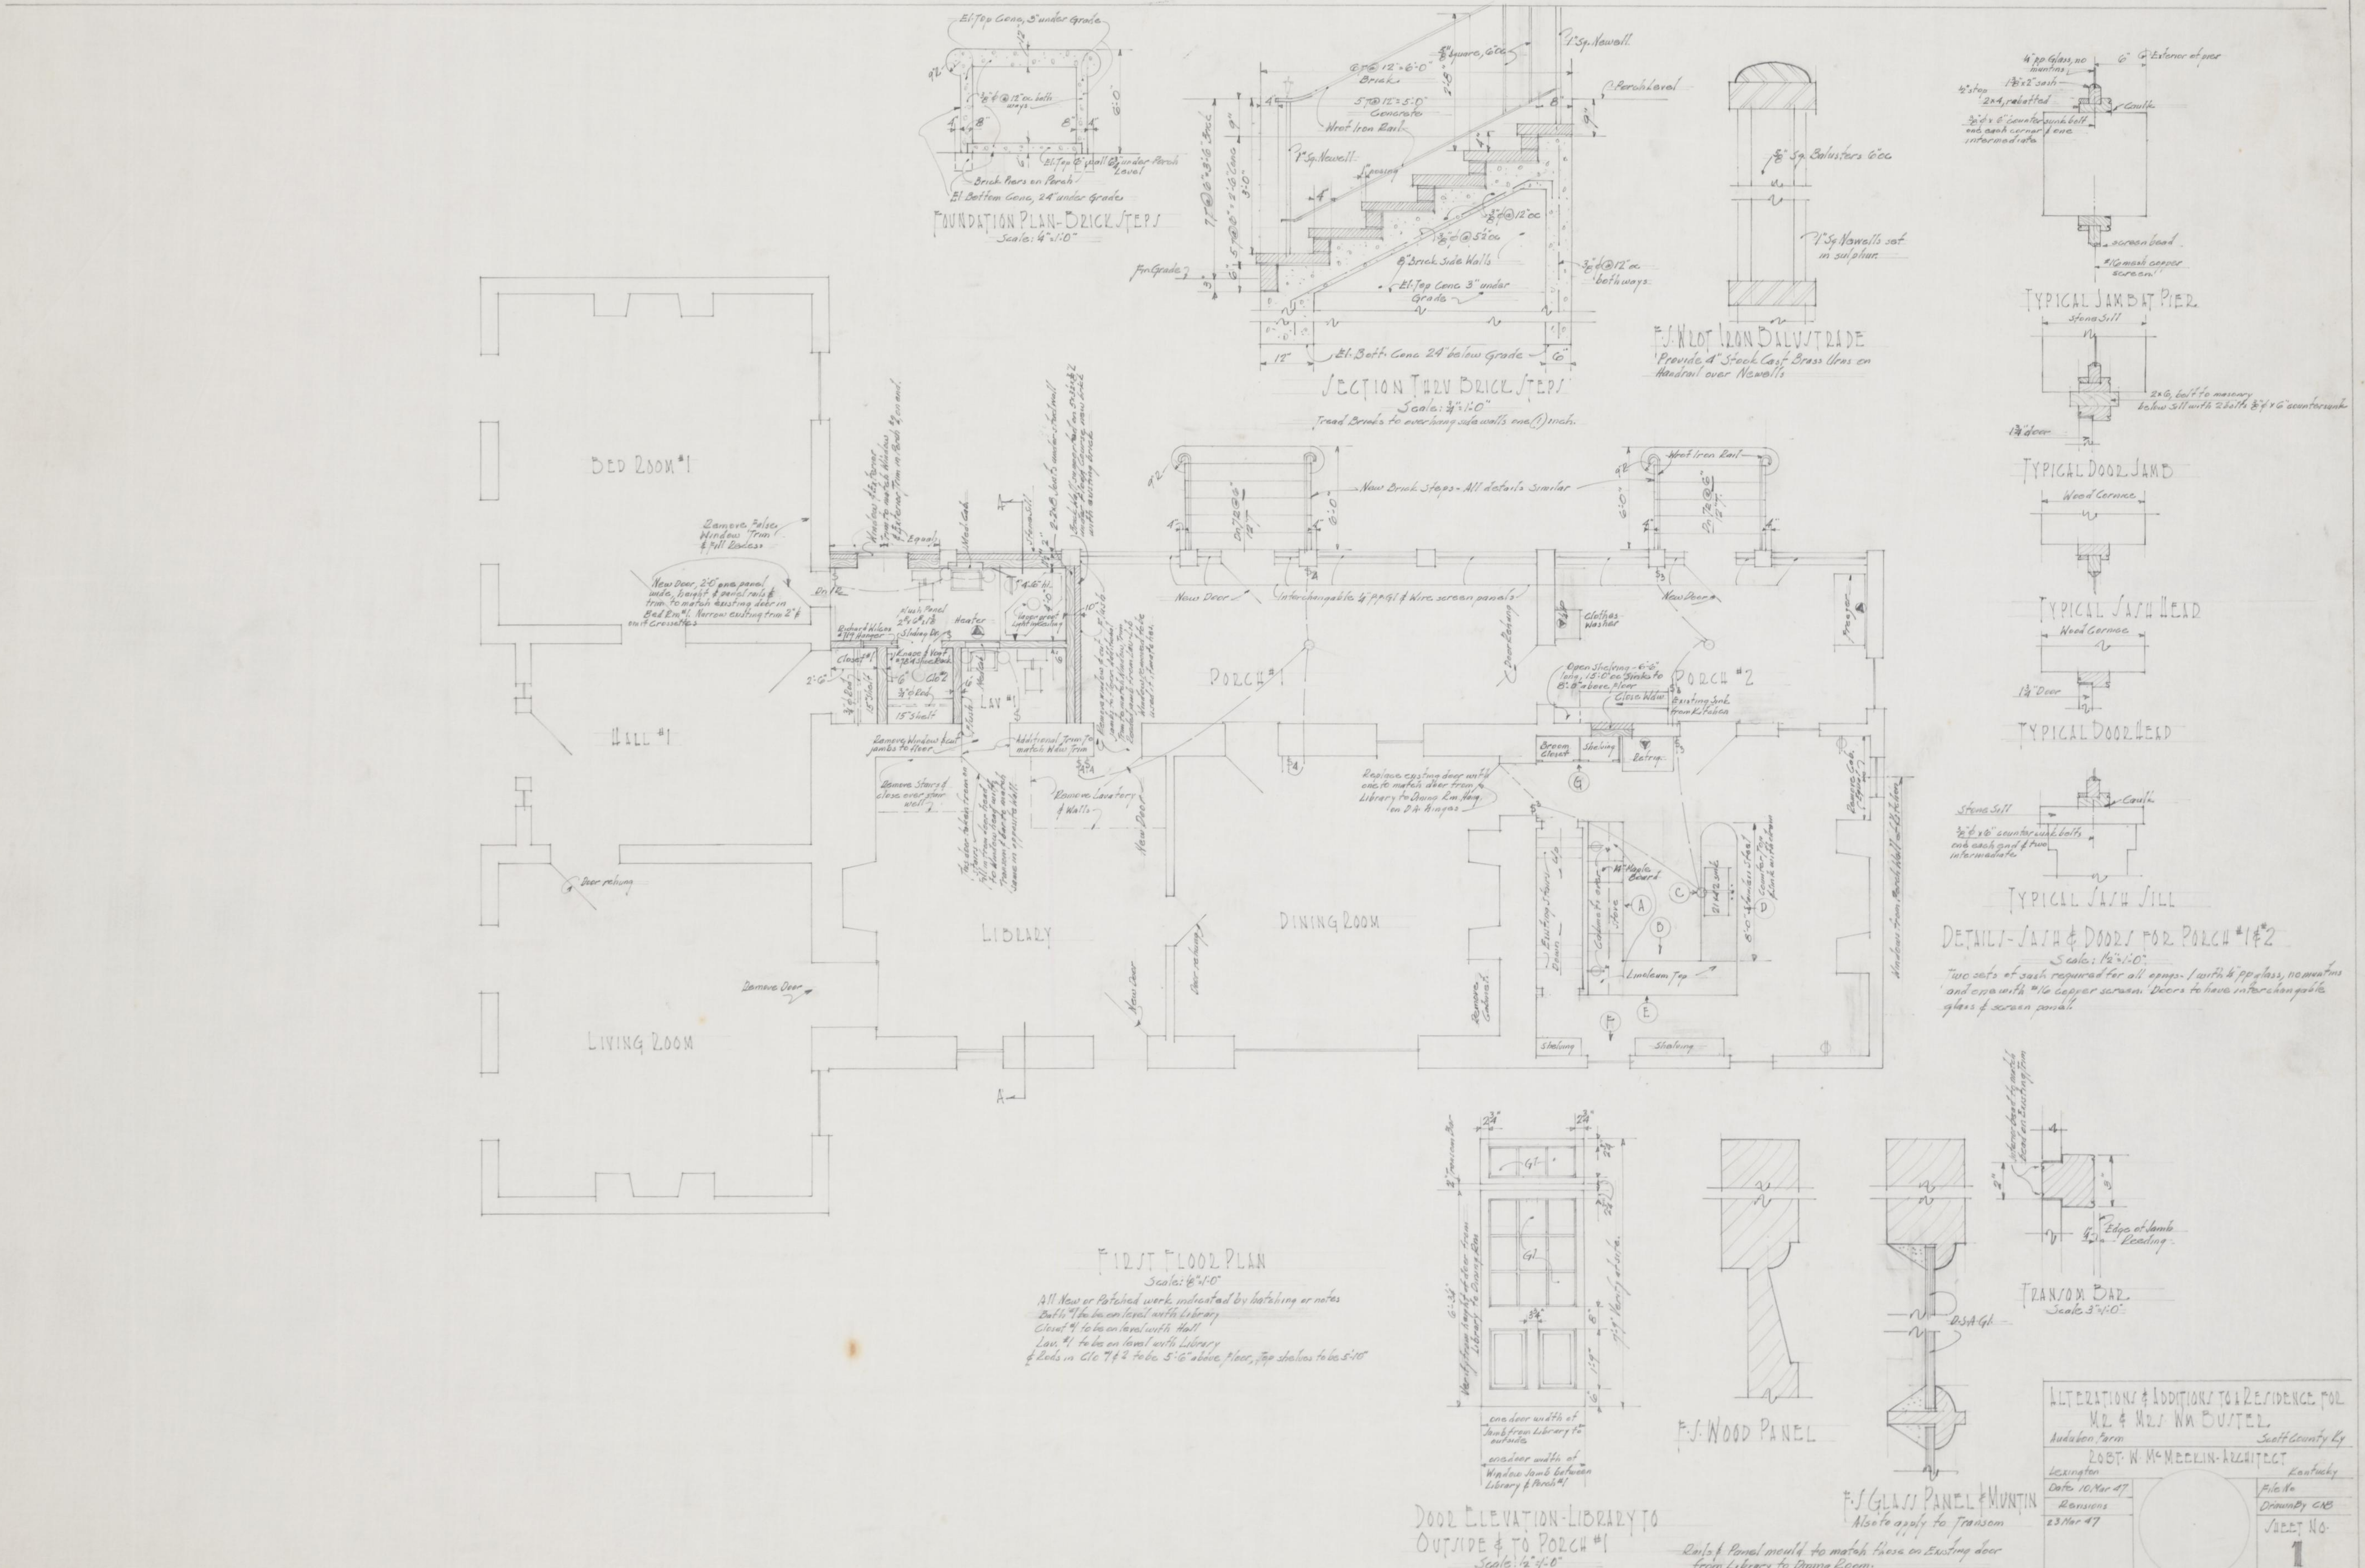

ALTERATIONS & ADDITIONS TO A RESIDENCE FOR MR & MRS WM BUSTER	
Audubon Farm	Scott County Ky
ROBT. W. McMEEKIN - ARCHITECT	
Lexington	Kentucky
Date 10 Mar 47	File No
Revisions	Drawn By CNB
23 Mar 47	Sheet No. 1