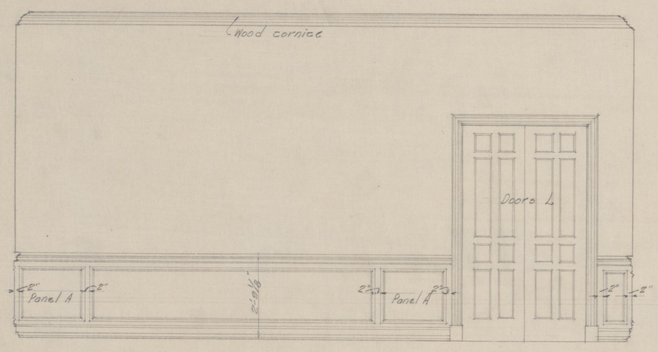

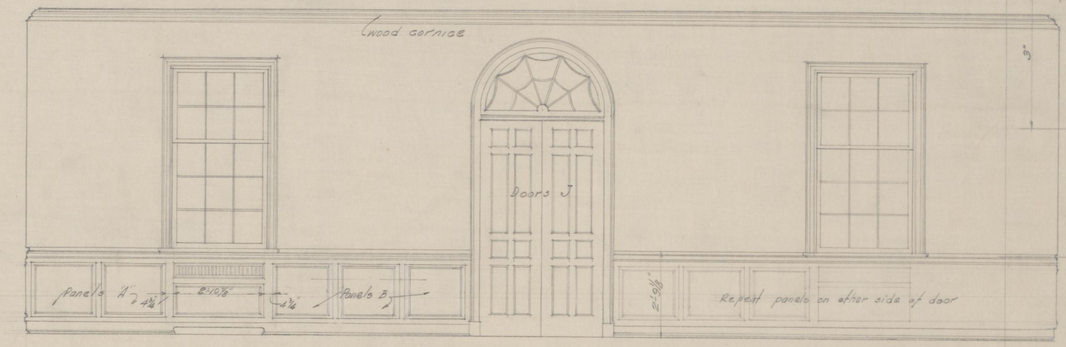

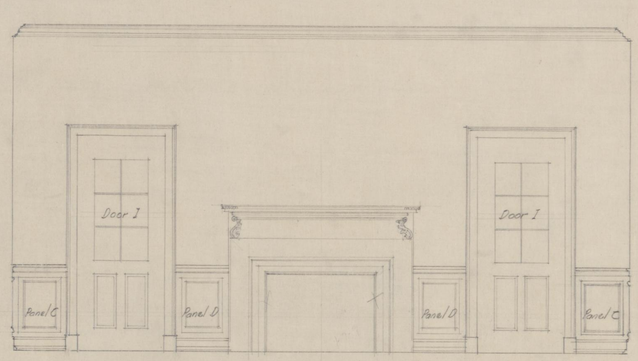

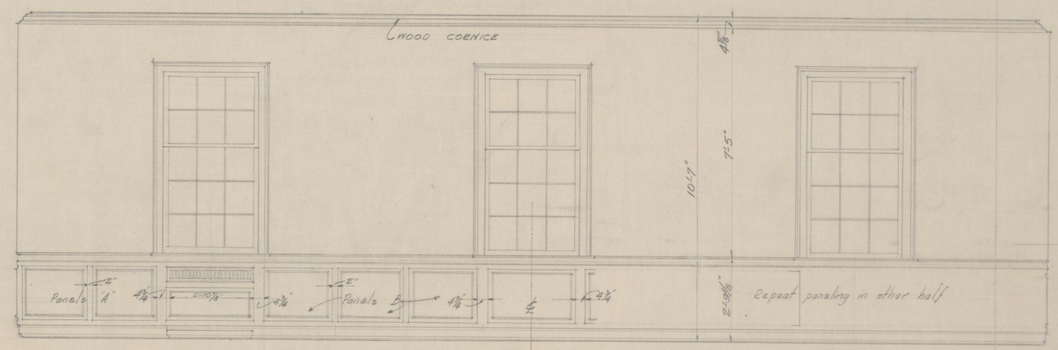

INTERIOR ELEVATIONS of LIVING ROOM

SCALE: 1/2" = 1'-0"

Note: All heating grilles are 2'-10⅞" long x 6" high

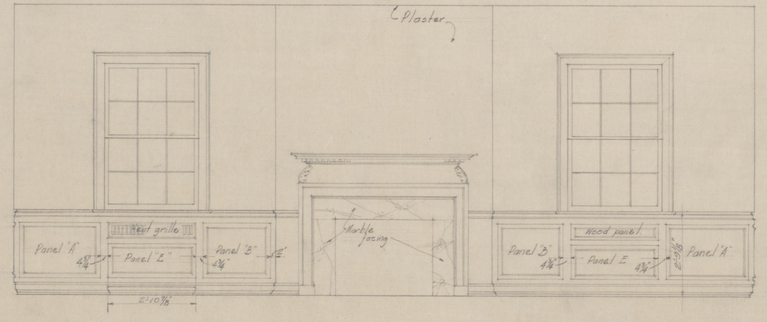

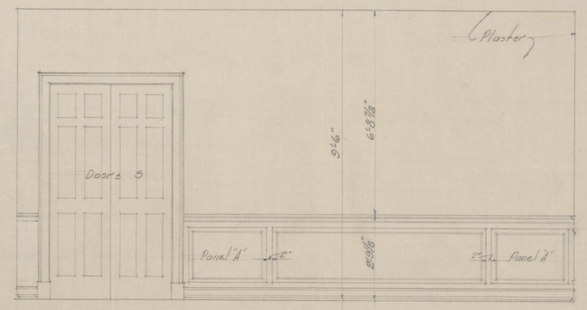

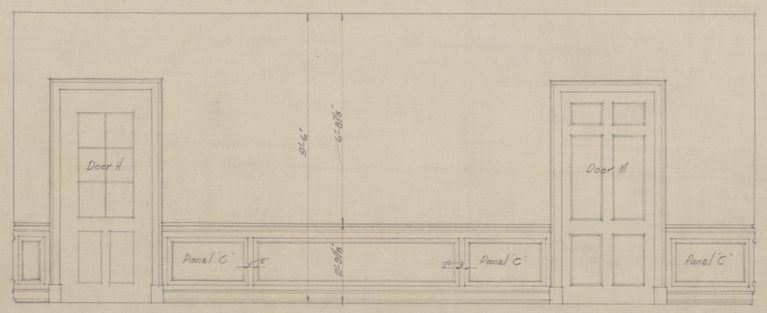

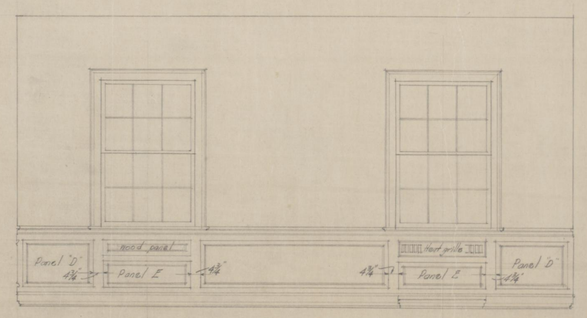

INTERIOR ELEVATIONS of DINING ROOM

SCALE: 1/2" = 1'-0"

Note: All heating grilles are 2'-10⅞" long x 6" high

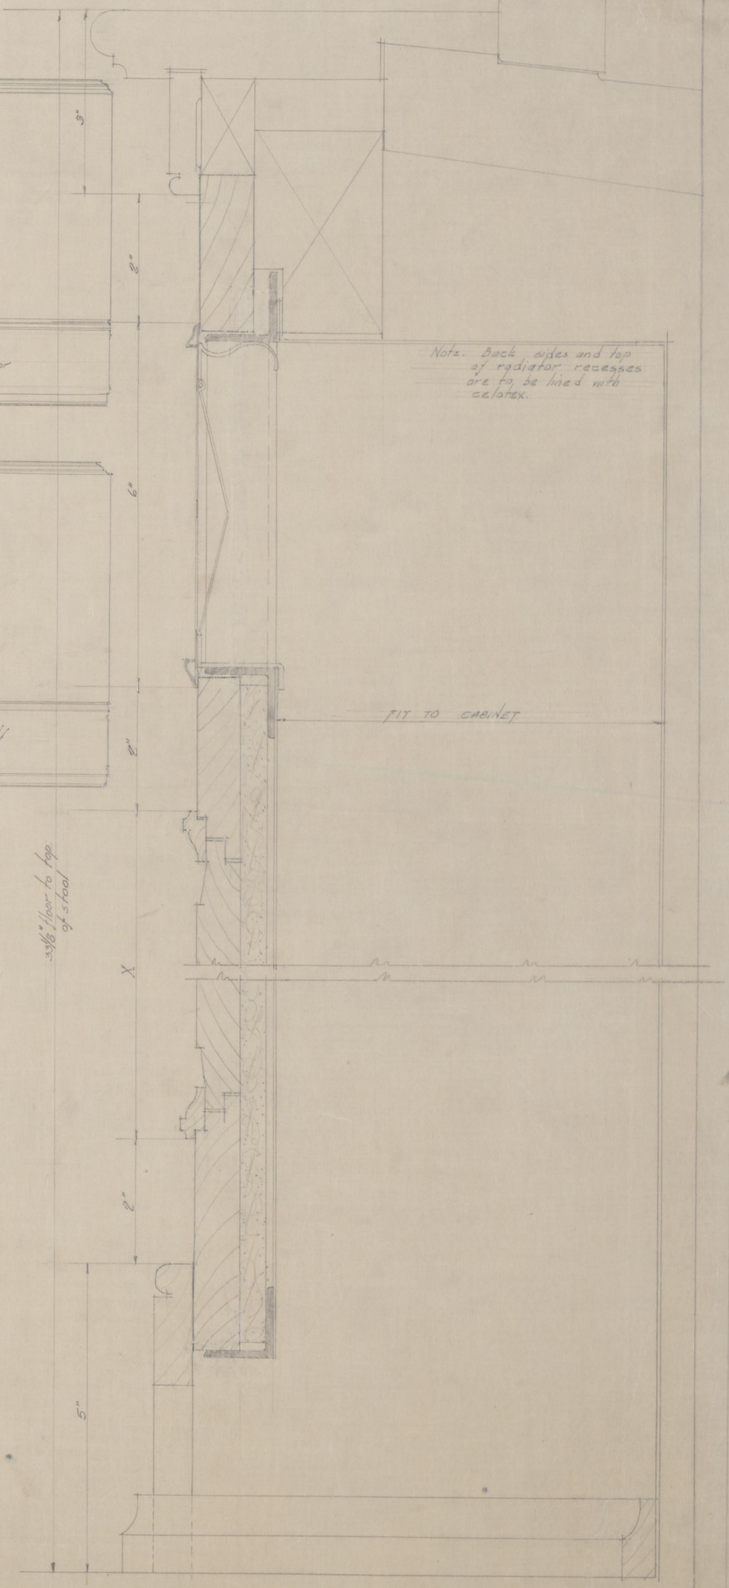

F. S. SECTION THRU RADIATOR CABINET

LIVING ROOM AND DINING ROOM ONLY

A RESIDENCE FOR
MR. & MRS. HARVEY EDWARDS
FAYETTE COUNTY KENTUCKY

ROBERT W. McMEEKIN
ARCHITECT
LEXINGTON KENTUCKY

Date 4-8-30
Revised
Drawn by JD
File A-10-30
Sheet No 9D