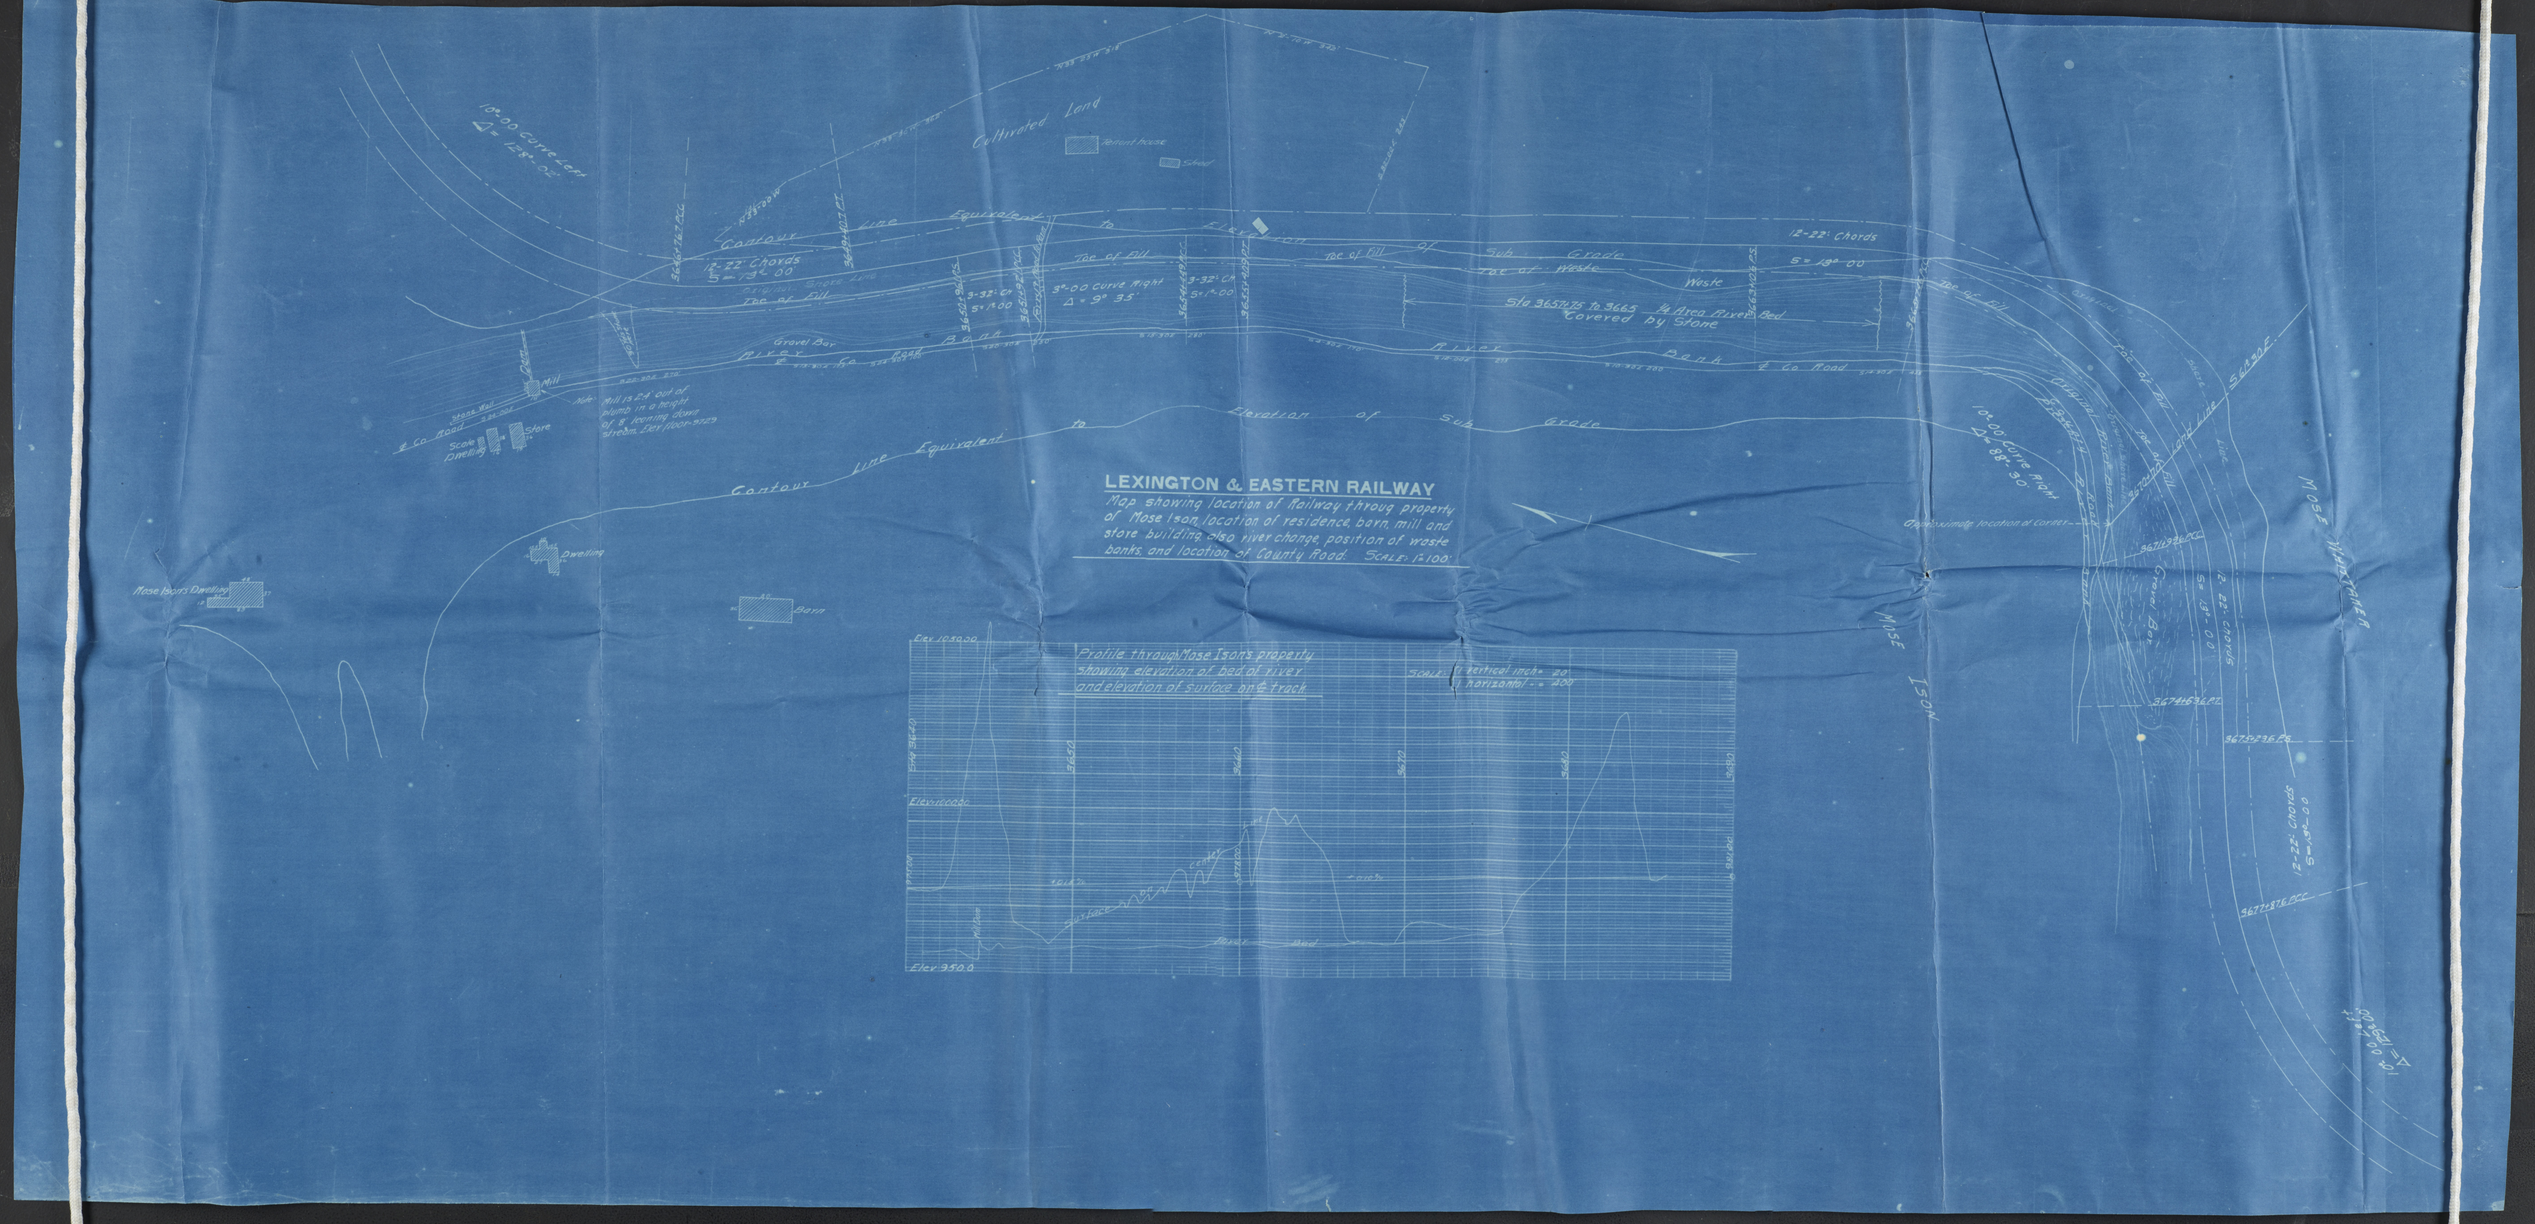
LEXINGTON & EASTERN RAILWAY
Map showing location of Railway throug property of Mose Ison, location of residence, barn, mill and store building, also river change, position of waste banks, and location of County Road. SCALE: 1:100'
Profile through Mose Isons property showing elevation of bed of river and elevation of surface on ℄ track
SCALE: 1" vertical = 20' 1" horizontal = 200'
Elev 1050.00
Elev 1000.00
Elev 950.0
Contour Line Equivalent to Elevation of Sub Grade
Cultivated Land
Tenant house
Shed
10°-00 Curve Left
Δ = 128°-00'
12-22' Chords
S = 13° 00
Original Grade Line
Toe of Fill
3°-00 Curve Right
Δ = 9° 35'
3-32' Ch
S = 1°-00
Toe of Waste
Waste
Sta 3657+75 to 3665 ¼ Area River Bed Covered by Stone
Gravel Bar
River Bank
Co Road
Mill
Store
Dwelling
Mill is 24' out of plumb in a height of 8' leaning down stream. Elev floor 972.9
Mose Isons Dwelling
Barn
10°-00 Curve Right
Δ = 88°-30
Approximate location of corner
Gravel Bar
12-22' Chords
S = 49°-00
12-22' Chords
S = 49°-00
Δ = 129°-00'
MOSE ISON
MOSE WHITTAKER
SEASON
3674+63.8 PC
3675+36.8 PT
3677+87.6 PCC