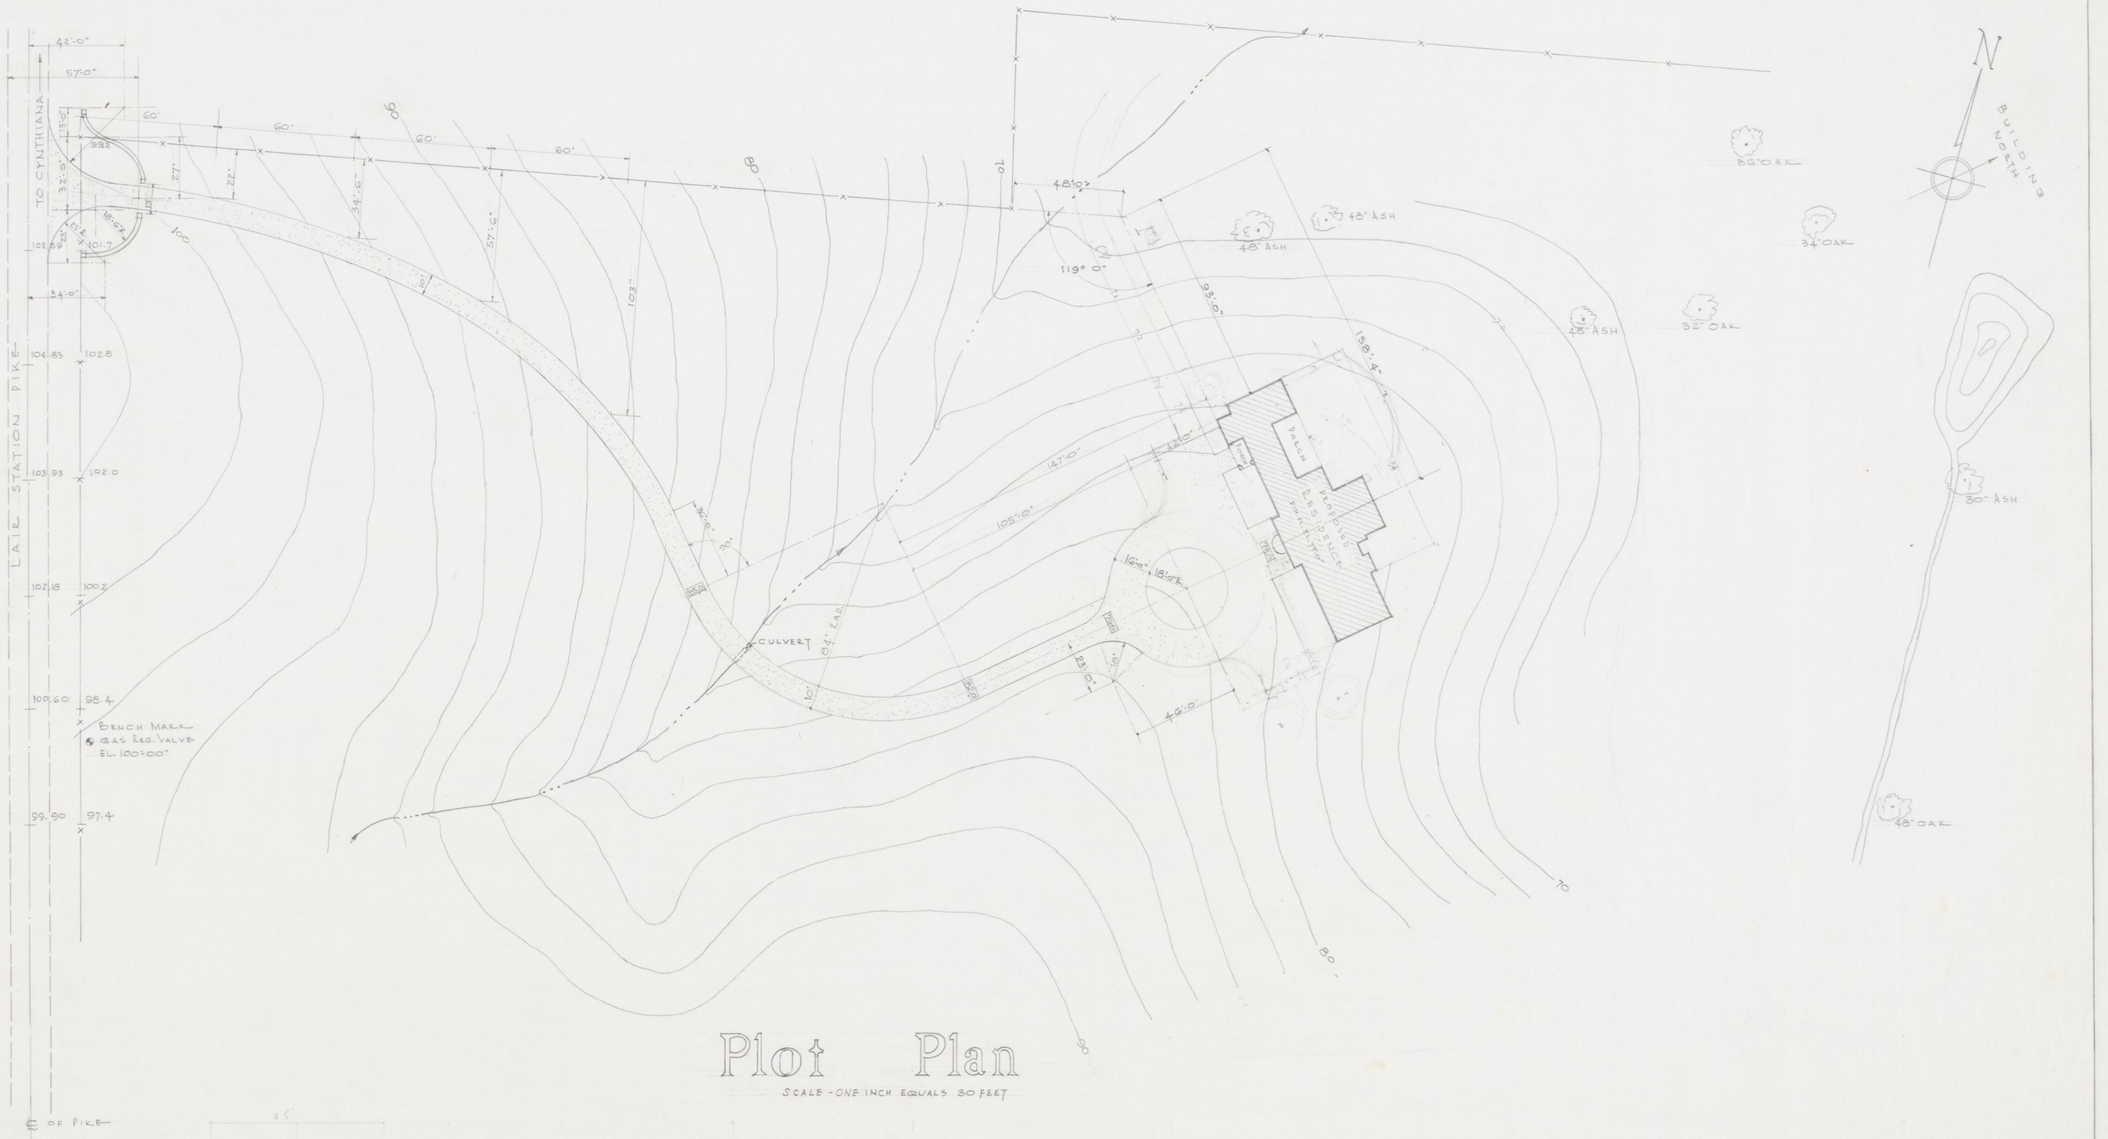

Plot Plan

SCALE - ONE INCH EQUALS 30 FEET

A RESIDENCE FOR
MR. & MRS. EARL ROBINSON
CYNTHIANA KENTUCKY

ROBERT W. McMEEKIN ARCHITECT
LEXINGTON KENTUCKY

DATE		SHEET NO.
DRAWN BY		1
REVISIONS		OF 11 SHEETS