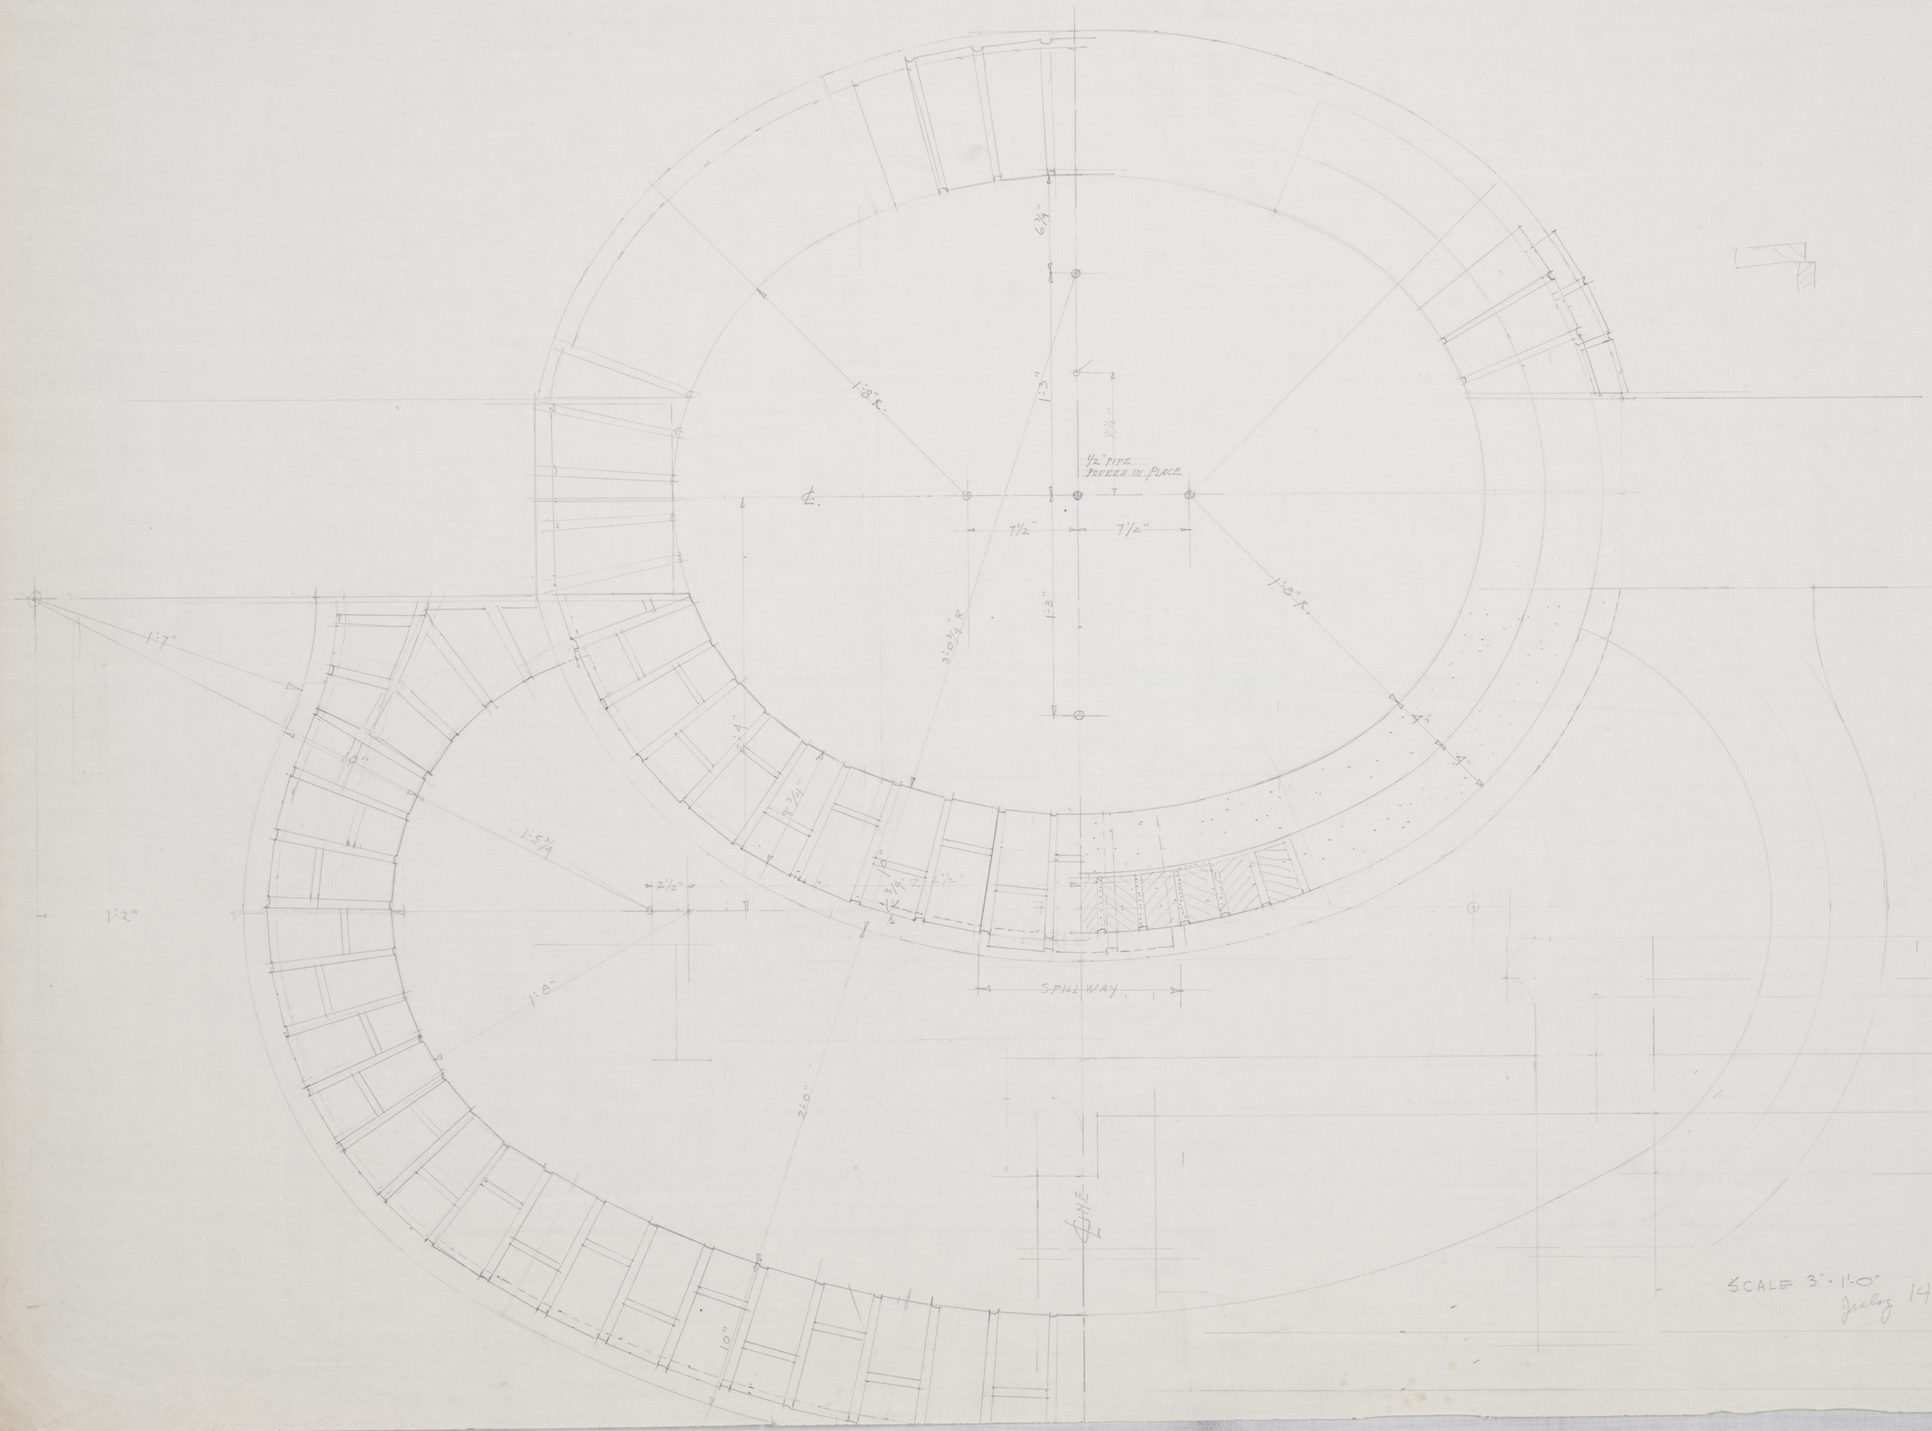

Brick Basin Dome

GEORGE HEADLEY FOUNTAIN
ROBERT W. MCMEEKIN ARCHITECT

SCALE 3" = 1'-0"
July 14-52