GENERAL PLAN OF

IMPROVED WROUGHT IRON TRUSS BRIDGE.

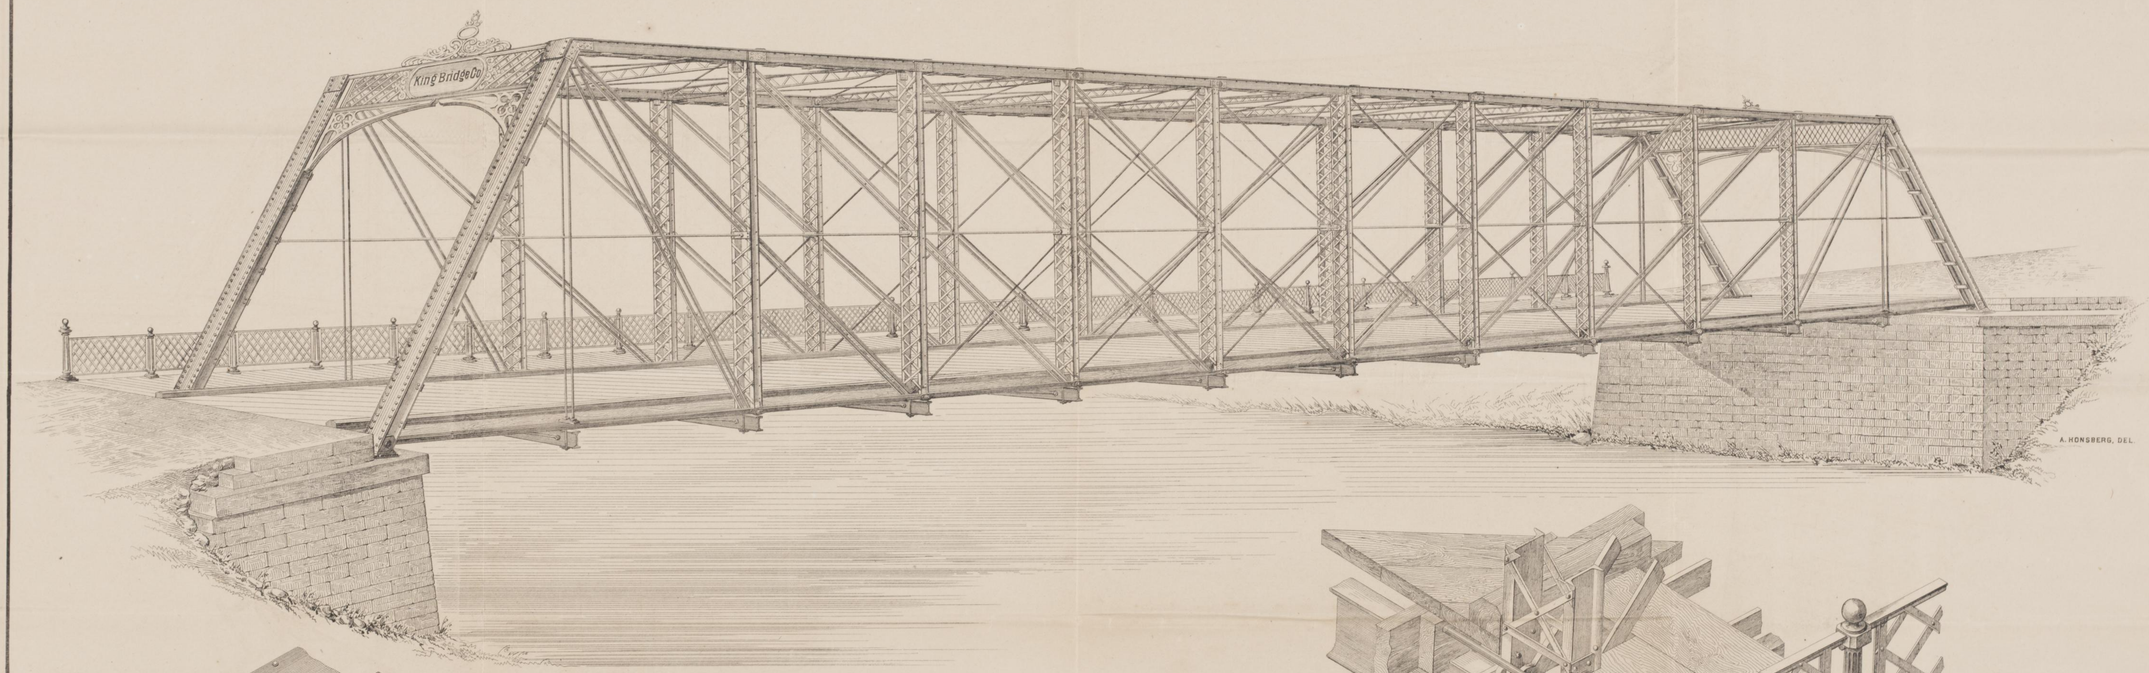

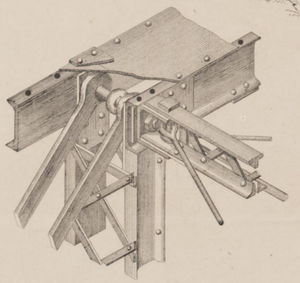

Upper Chord & Connections

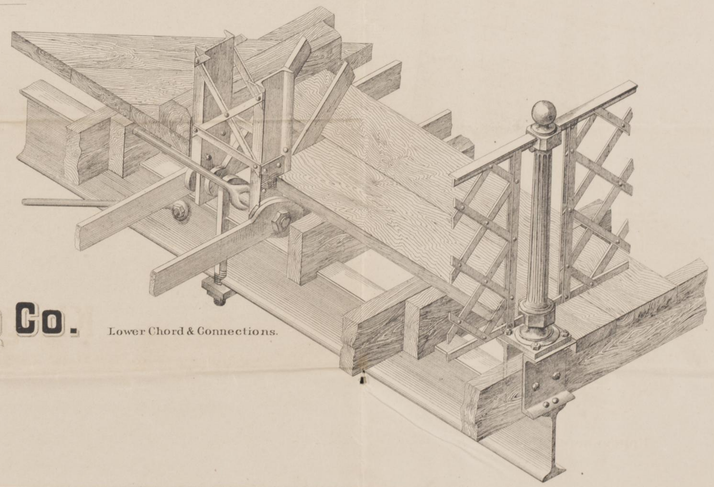

Lower Chord & Connections.

MANUFACTURED BY

King Iron Bridge & Manfg Co.

CLEVELAND.

OHIO.

Lith by Short & Forman Cleveland, O.