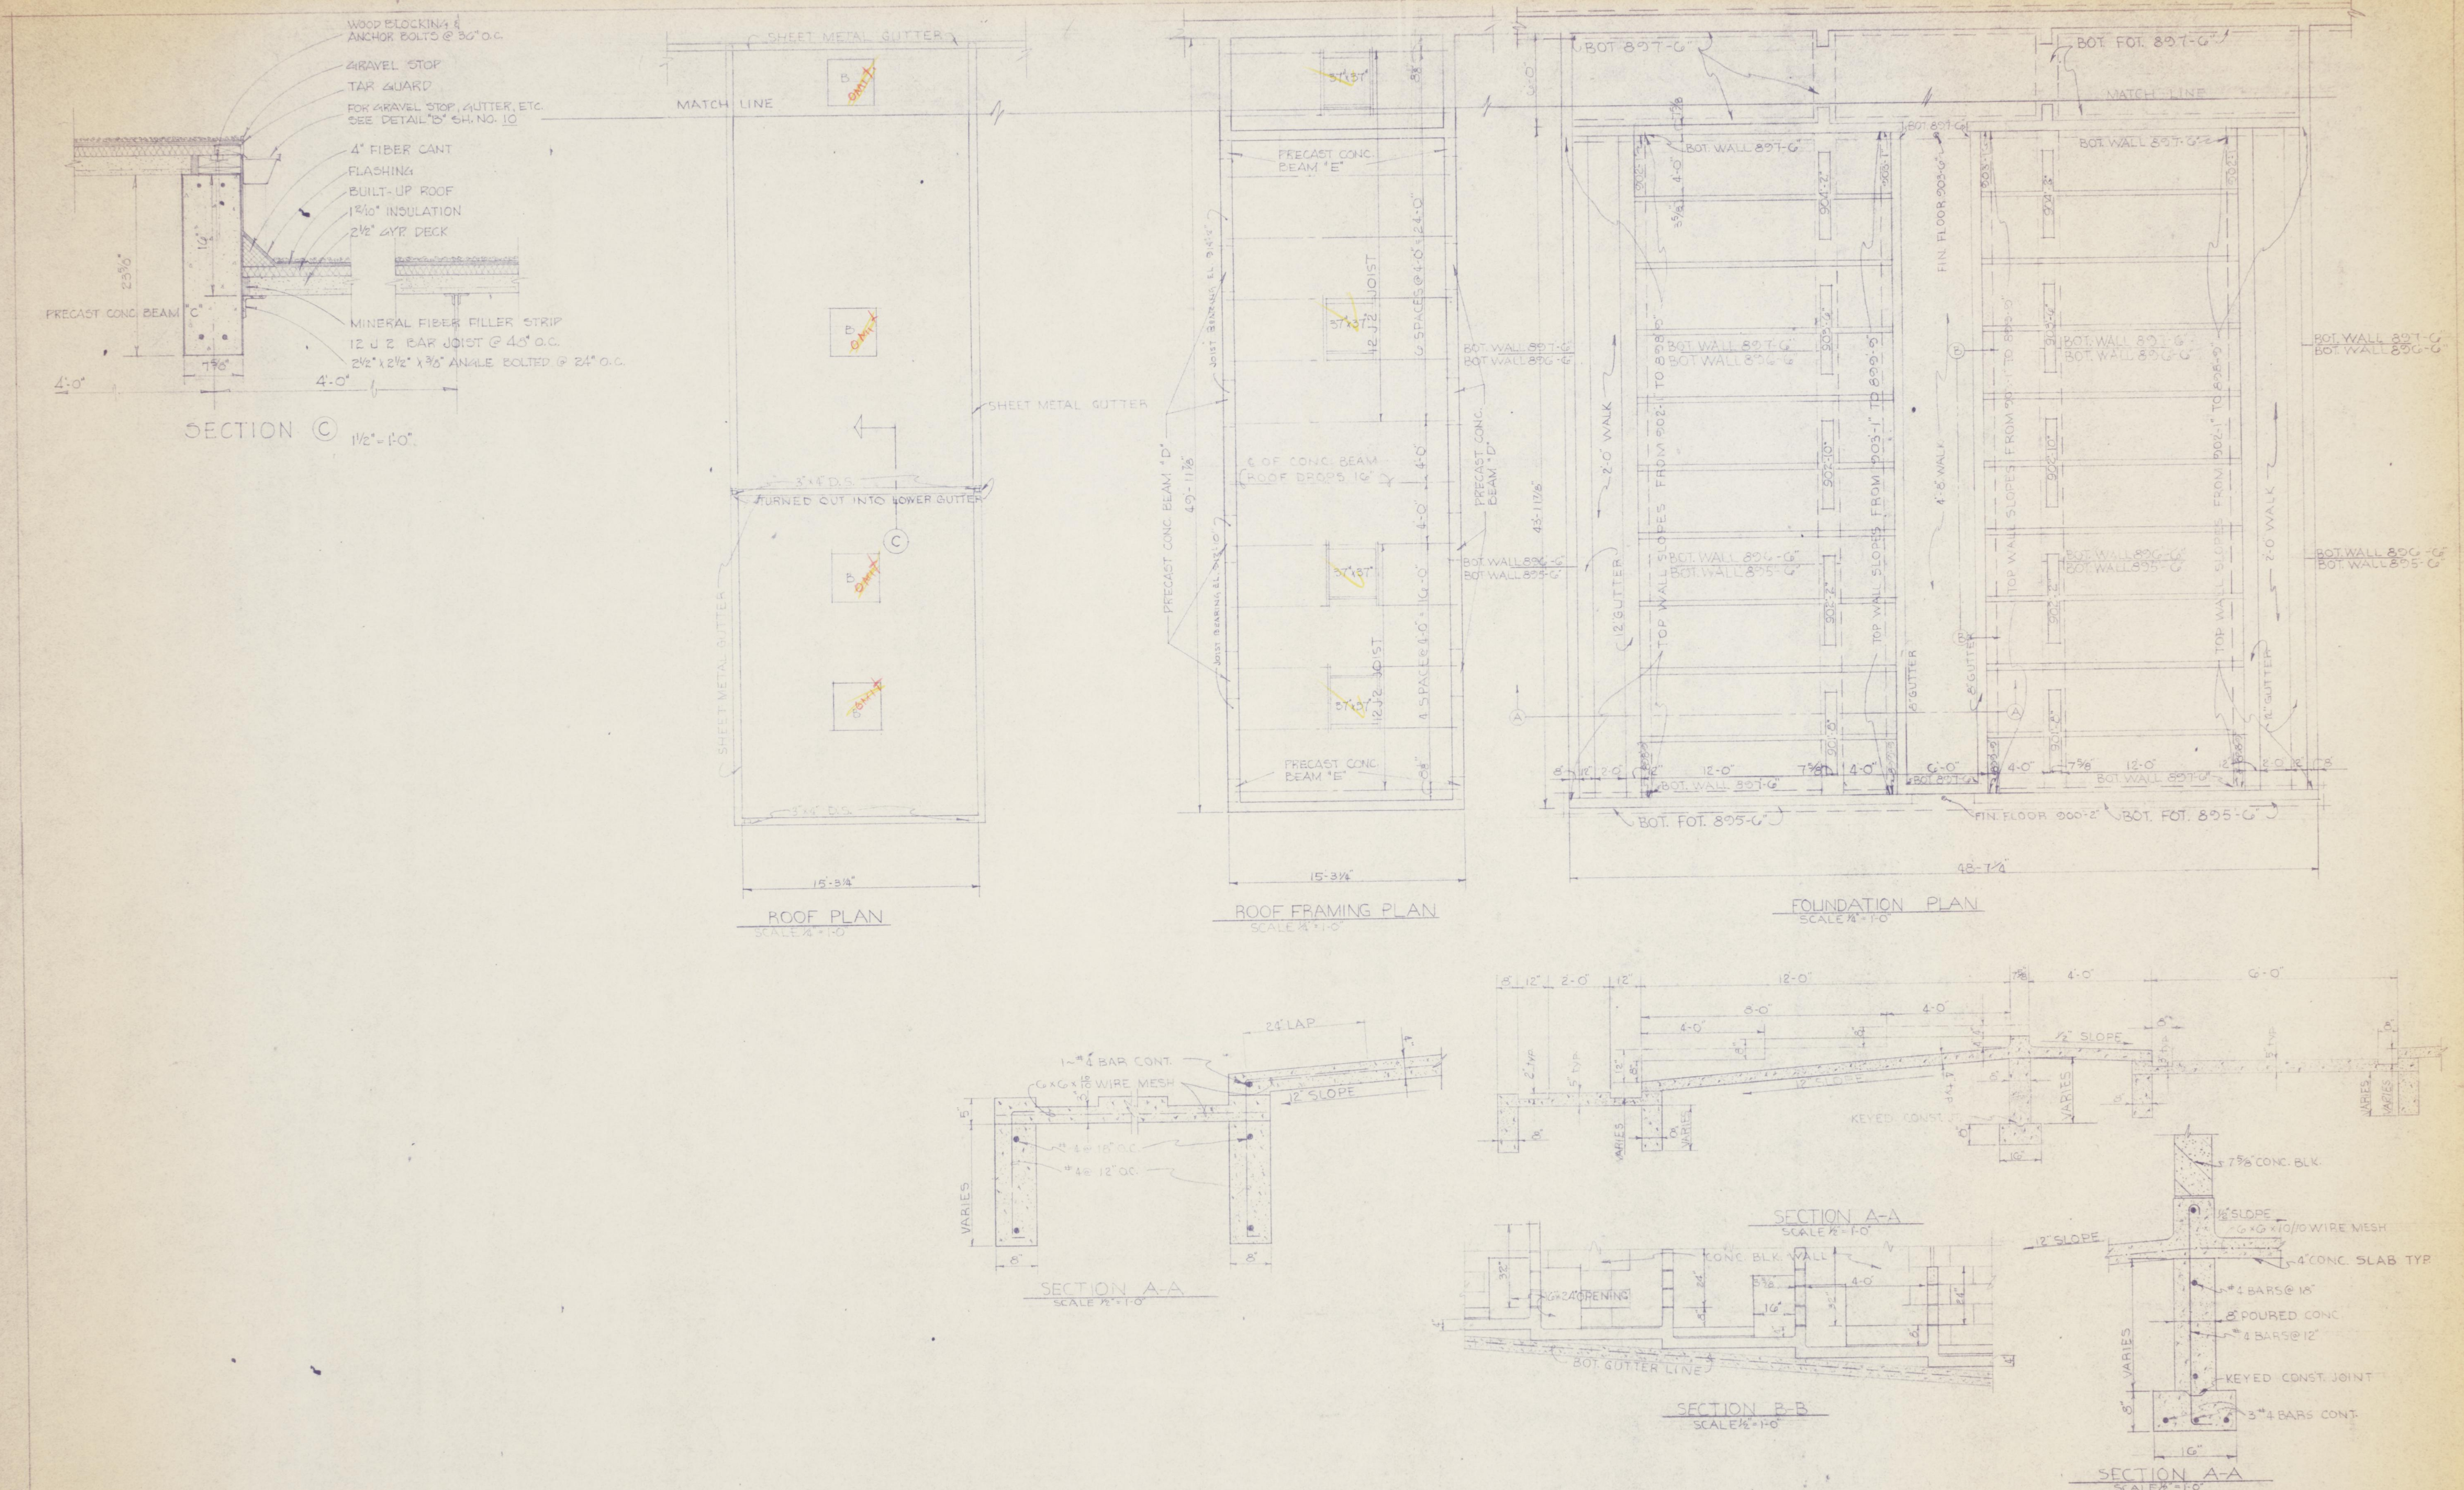

ANIMAL CARE FACILITY FOR MEDICAL RESEARCH
SPINDLETOP FARM, UNIVERSITY OF KENTUCKY
LEXINGTON, KENTUCKY

DRAWN BY MUCCI	KENNEL DETAILS	DATE JUNE 9, 1965
TRACED BY	ROBERT W. McMEEKIN ARCHITECT 1700 TATES CREEK ROAD LEXINGTON, KENTUCKY	SCALE AS NOTED
CHECKED BY KISSEL		SPEC. NO.
	COMMONWEALTH OF KENTUCKY DEPARTMENT OF FINANCE ENGINEERING STAFF FRANKFORT KENTUCKY	DRAWING NO. 3

ROBERT W. McMEEKIN REGISTERED No. 37 COMMONWEALTH OF KENTUCKY ARCHITECT

APPROVED BY [signature] AGENCY HEAD DATE
APPROVED BY W. J. McConnell CHIEF OF STAFF DATE 10/18/65

U-3226