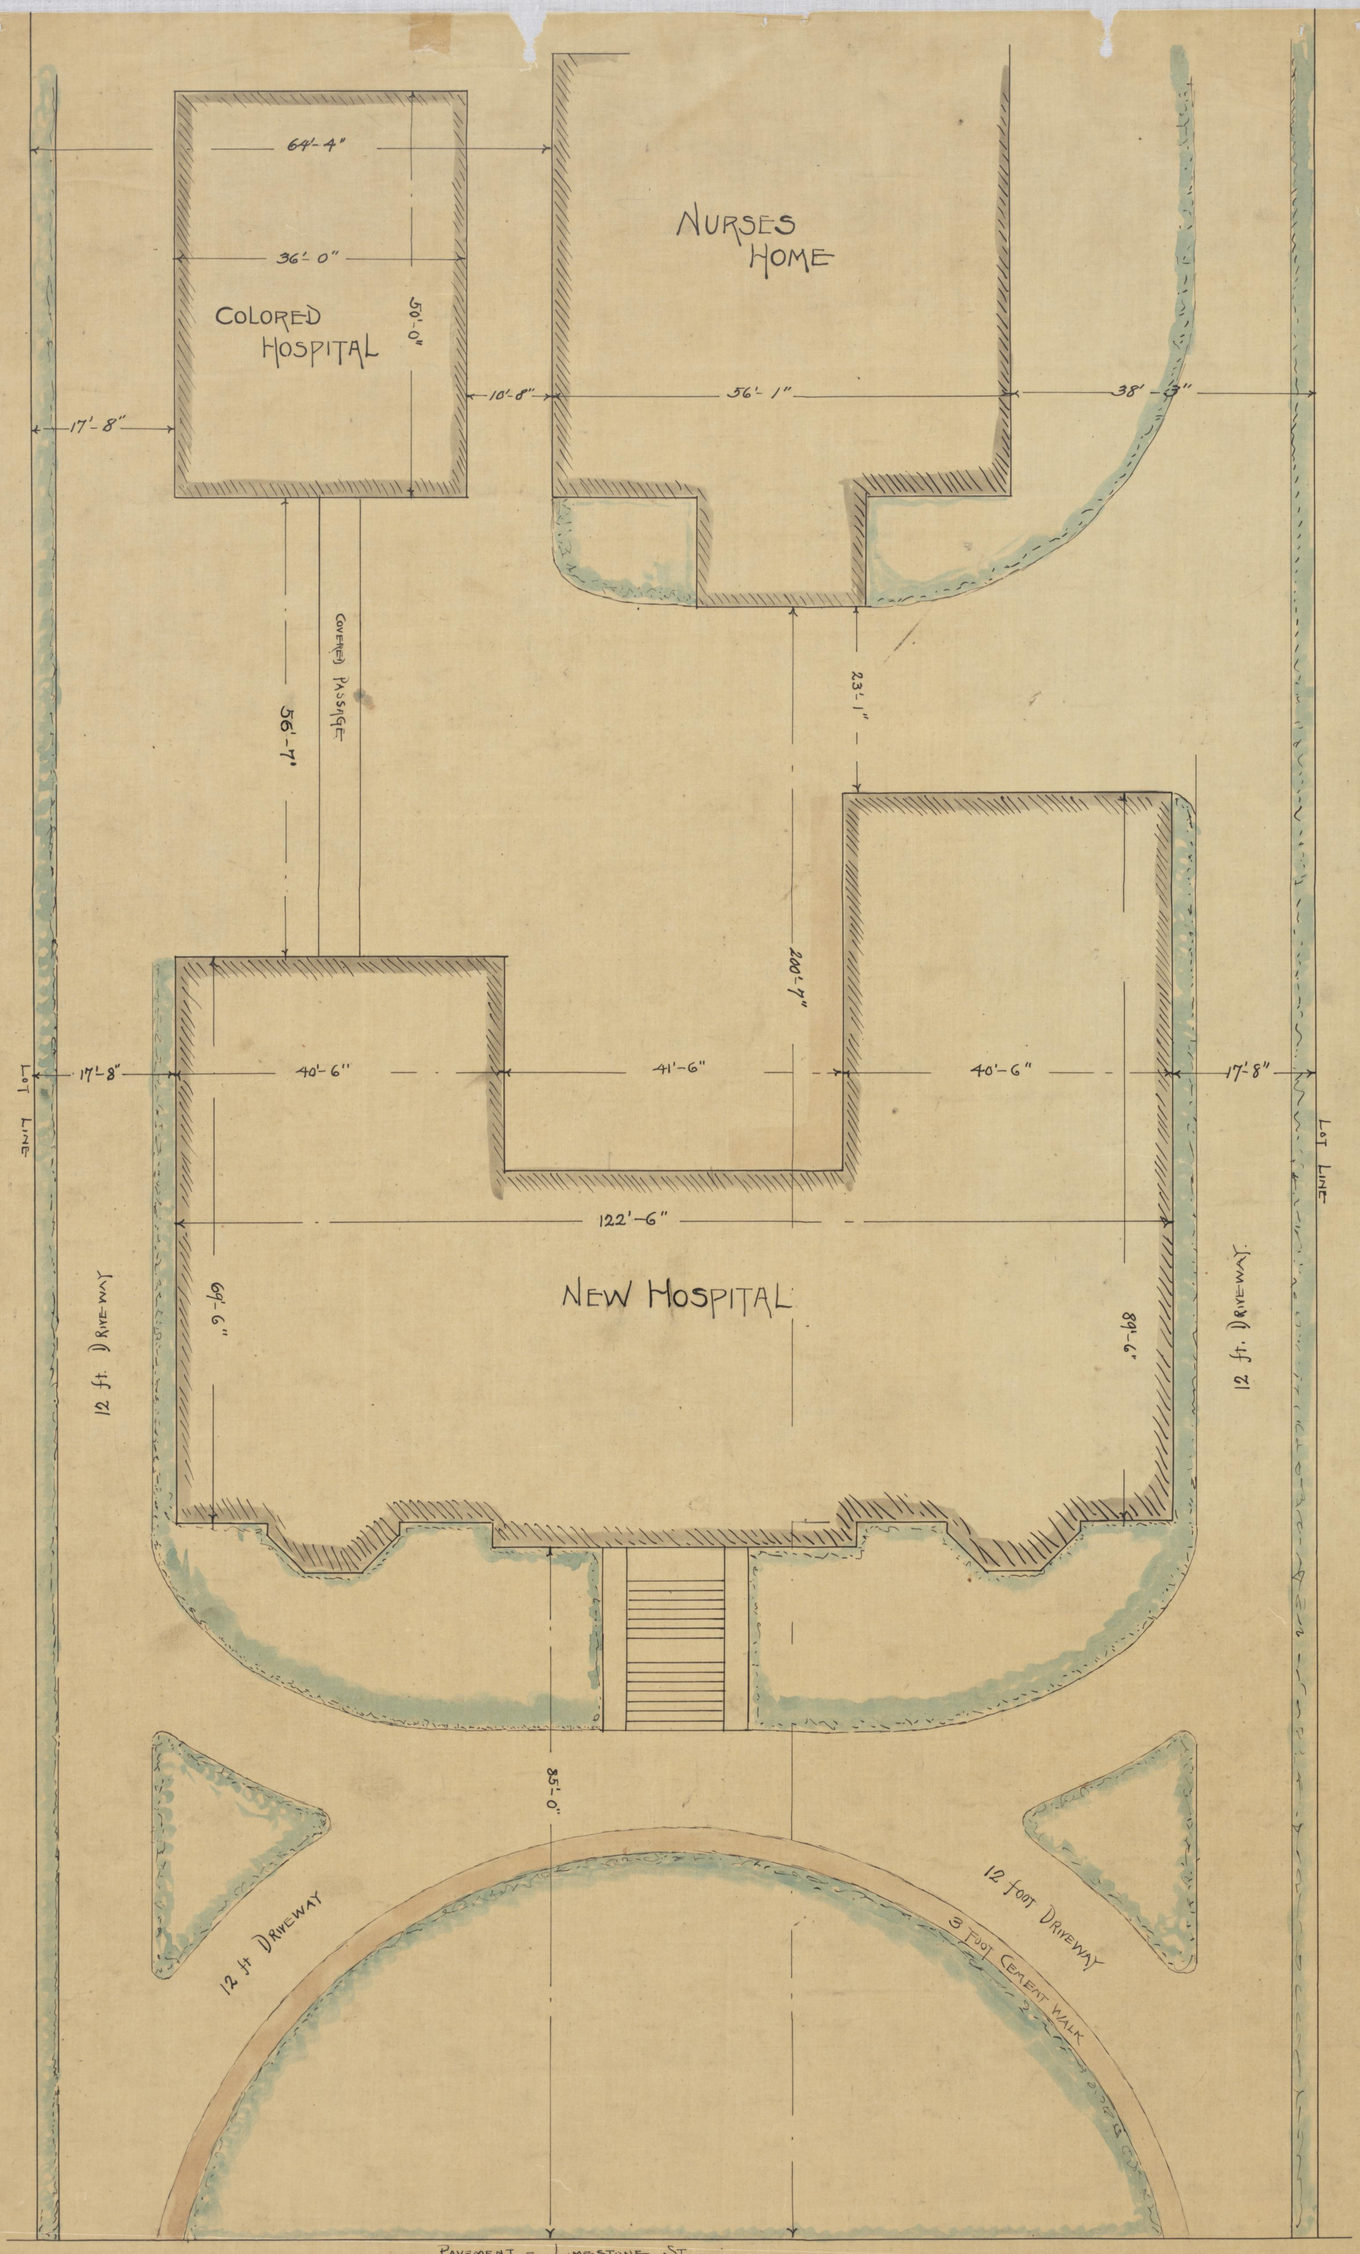

NOTE: THIS LOCATION OF BUILDING NOT USED.

PROPOSED LOCATION OF
GOOD SAMARITAN HOSPITAL
ANDERSON & FAIG
CONSULTING ENGINEERS
LEXINGTON KY.