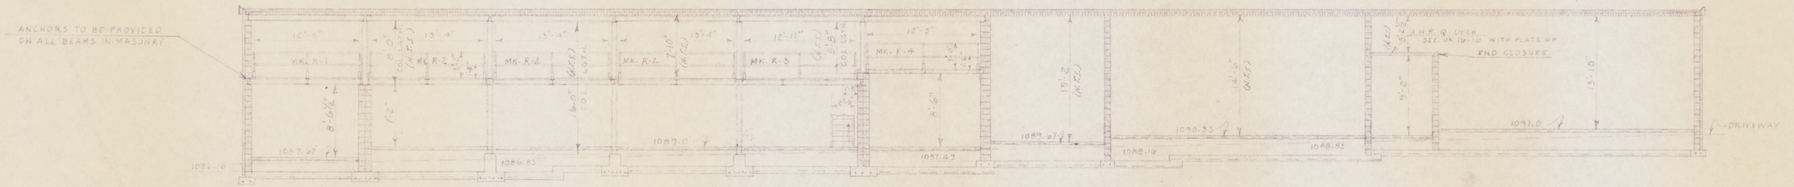

SECTION "J" - "J"
(SHEET 2)
1/16'-0"

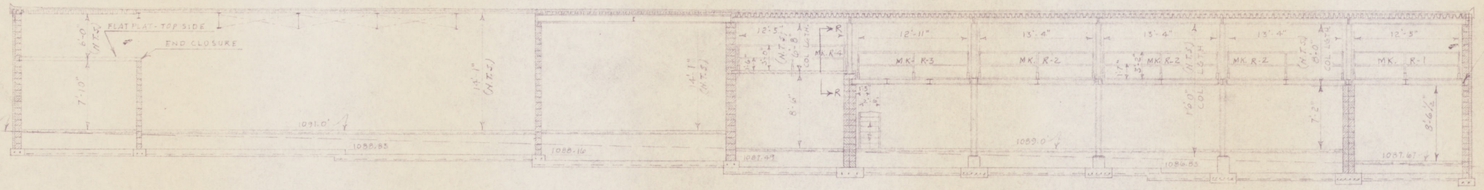

SECTION "K" - "K" (SH. 2)
Scale: 1/8" = 1'-0"

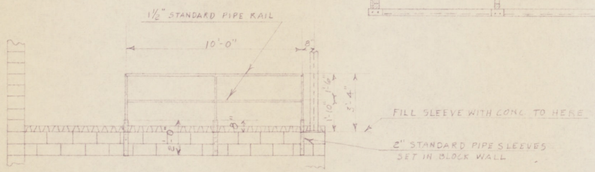

SECTION R-K ABOVE
2 - REQUIRED

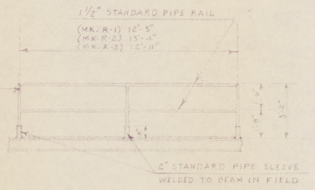

MK. K-1 2 REQUIRED
MK. K-2 6 REQUIRED
MK. K-3 2 REQUIRED

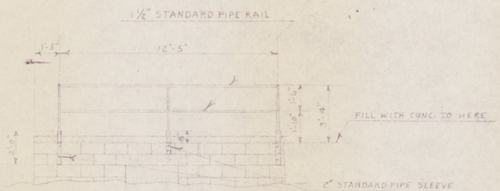

MK. K-4 2 REQUIRED

DETAIL OF RAILING ALONG ℄ COLUMNS ON MEZZANINE FLOOR
Scale: 1/4" = 1'-0"

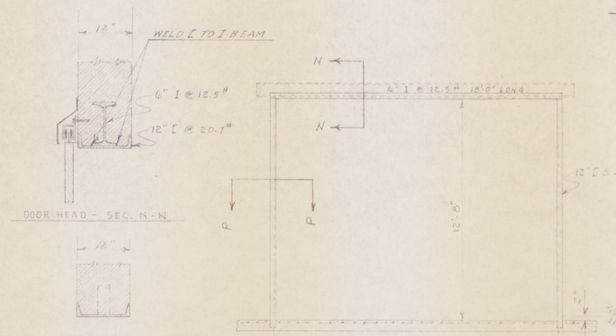

DOOR HEAD - SEC. N-N

DOOR JAMB - SEC. P-P
¾" = 1'-0"

M.O. 16'-0"
¼" = 1'-0"

DETAIL OF DRIVEWAY ENTRANCE DOORS

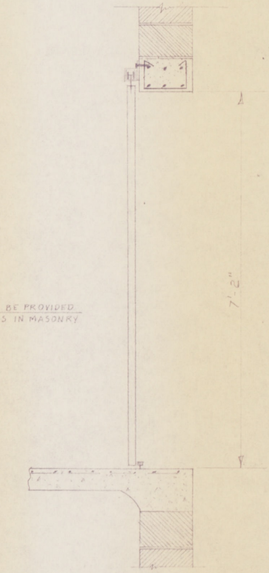

DETAIL OF SMALL SLIDING DOORS
Scale: ¾" = 1'-0"

INLAND STEEL COMPANY
INCORPORATED
WHEELWRIGHT, KENTUCKY.
CARPENTER SHOP BUILDING

SCALE SHOWN DATE 7/23/47
REVISED
MADE BY B.A. TRACED BY
APPROVED BY

FILE NO. 41-U

88 MG Wheelwright Collection
Blueprints: 38; Inland Steel

SHEET NO 5 OF 11

NO. 70818 BLLCO-VEL TRACING PAPER—B. K. ELLIOTT CO., PGH., PA.

41-U