27-G

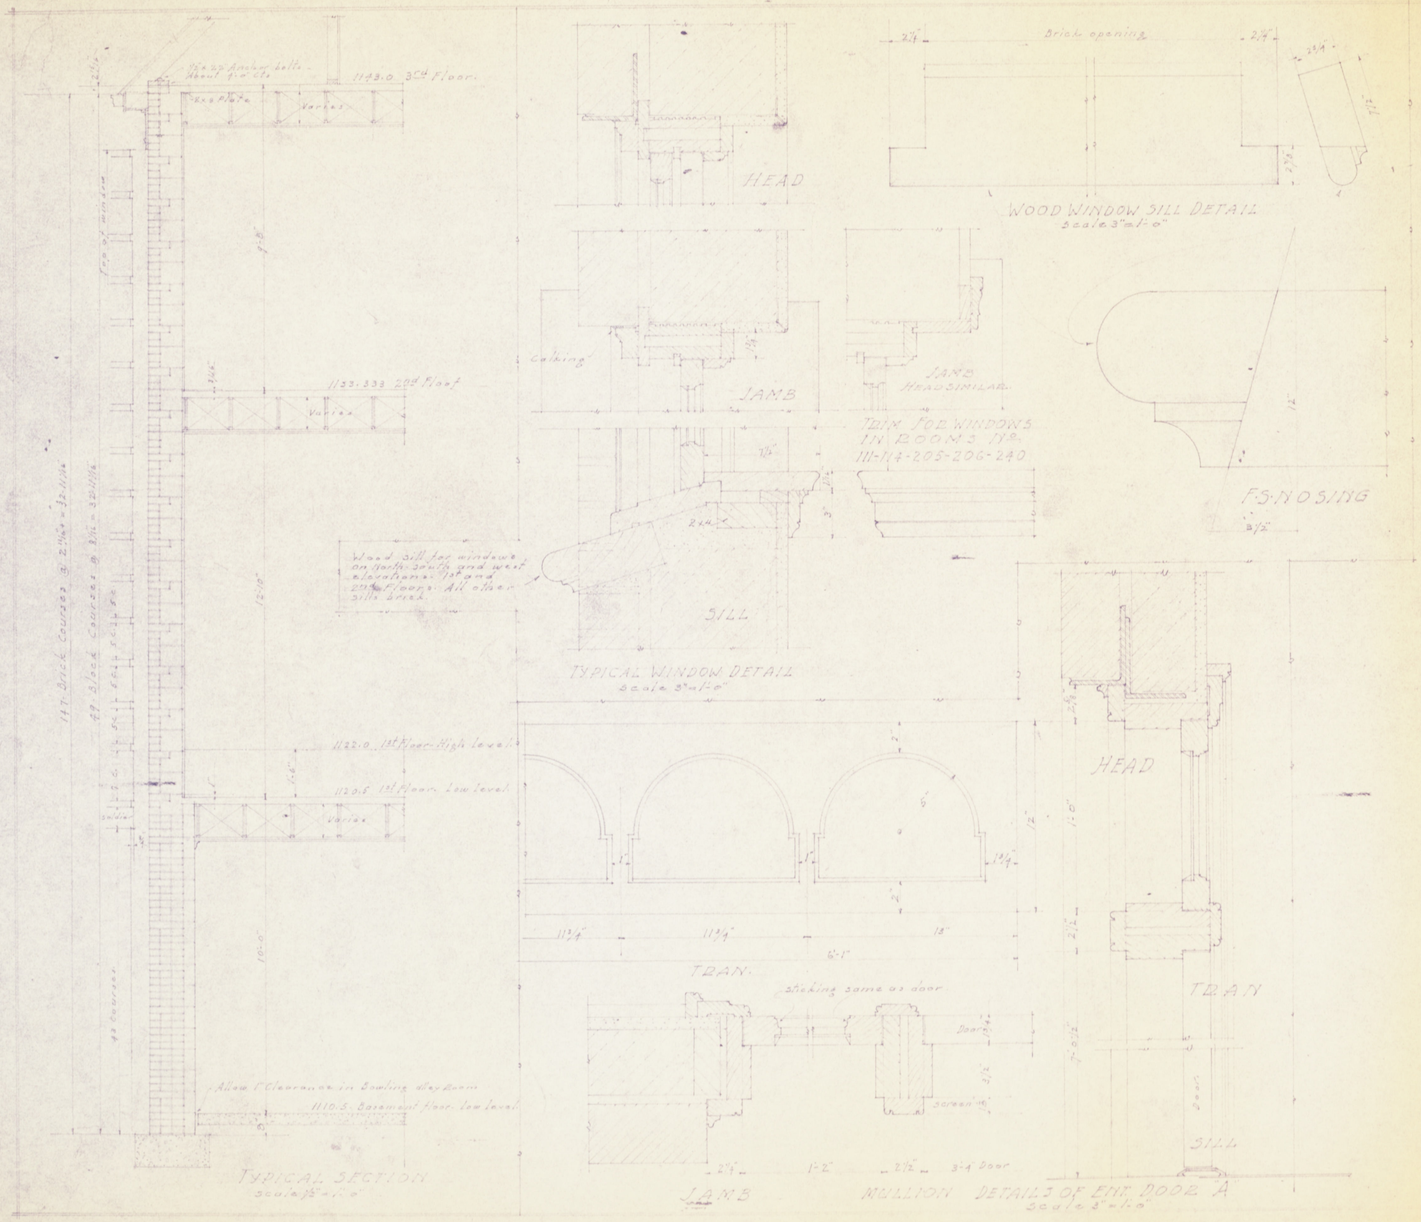

DATE APR. 1941
A CLUB HOUSE FOR INLAND STEEL COMPANY AT WHEELWRIGHT, KY.
SHEET 11
FILE No. 27-G
SEHC Wheelwright Collection
Blueprints: 51 / Inland Steel