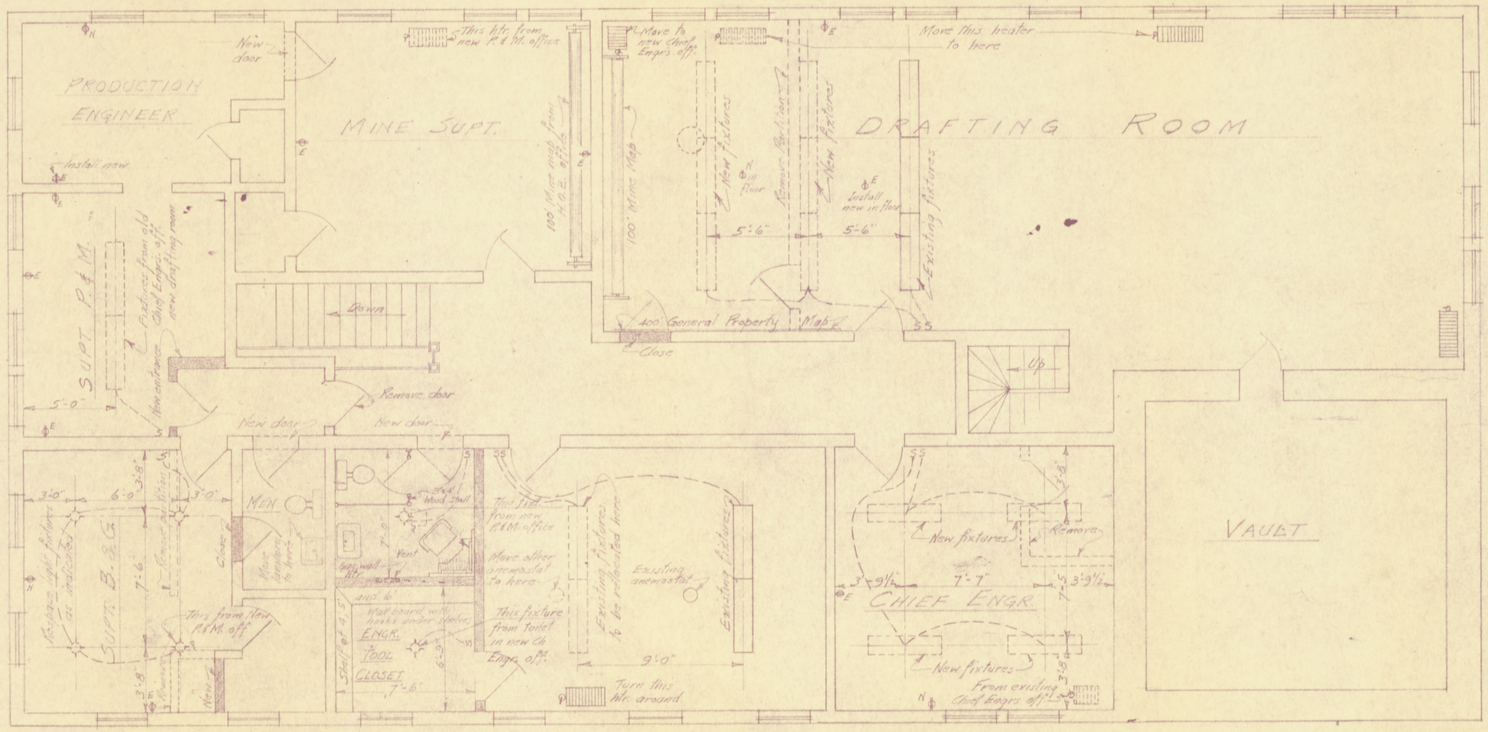

LEGEND

⊕E Existing elec. convenience outlet

⊕N New elec. convenience outlet

INLAND STEEL COMPANY	
INCORPORATED.	
WHEELWRIGHT, KENTUCKY.	
PLAN FOR REMODELING	
2ND FLOOR OF MAIN OFFICE	
BUILDING IN WHEELWRIGHT	
SCALE 1/4"=1'-0"	DATE 9-21-53
REVISED	
MADE BY U.F.	TRACED BY
APPROVED BY	
FILE No. 12-214	

SSMG Wheelwright Collection
Blueprints: 114, Inland Steel