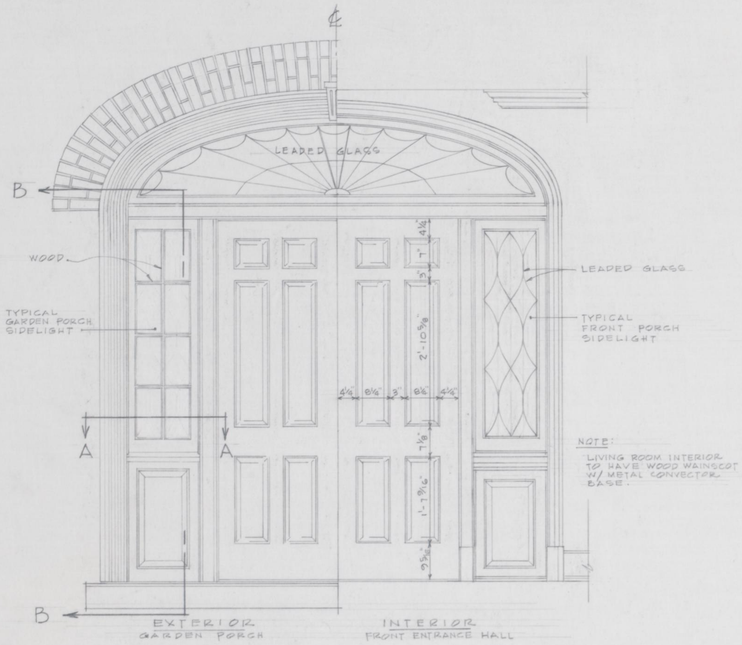

DETAIL OF DOORWAY (A)

SCALE: 3/4" = 1'-0"

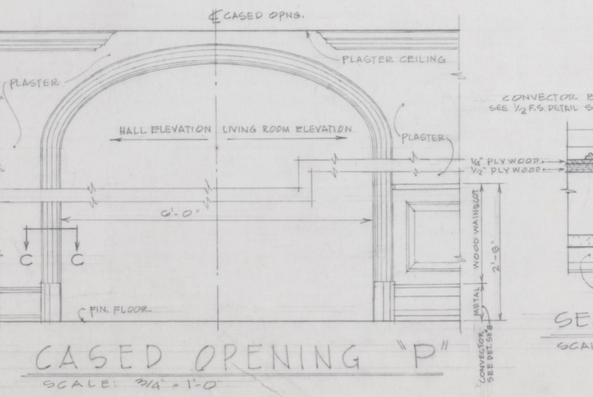

SECTION A-A

SCALE: 3/4" = 1'-0"

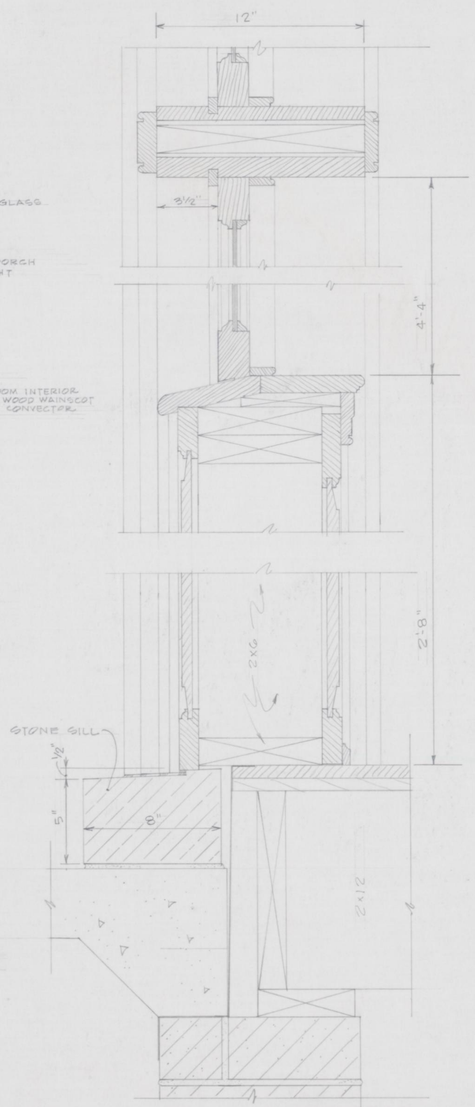

SECTION B-B

SCALE: 3" = 1'-0"

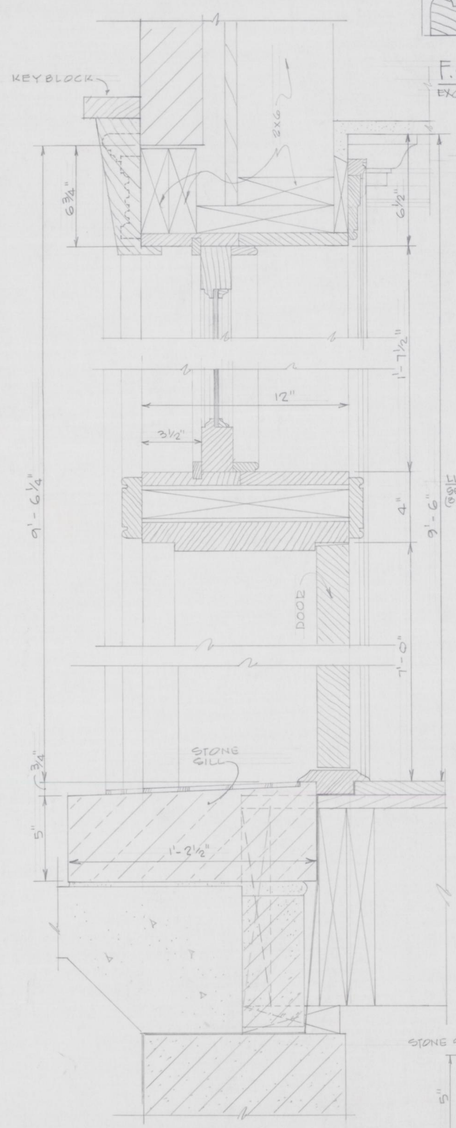

SECTION ON ℄

SCALE: 3" = 1'-0"

F.S. CASING & BACK BAND

EXCEPT - BATHS, KITCHEN, DINING AREA, OFFICE

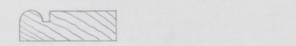

F.S. STOP

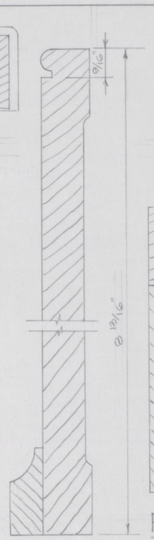

F.S. BASE & TOE STRIP

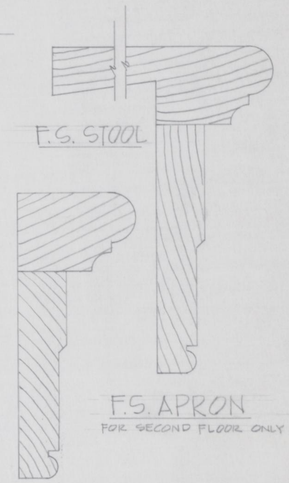

F.S. STOOL

F.S. APRON

FOR SECOND FLOOR ONLY

F.S. CHAIR RAIL & APRON

FOR FIRST FLOOR BEDROOMS ONLY

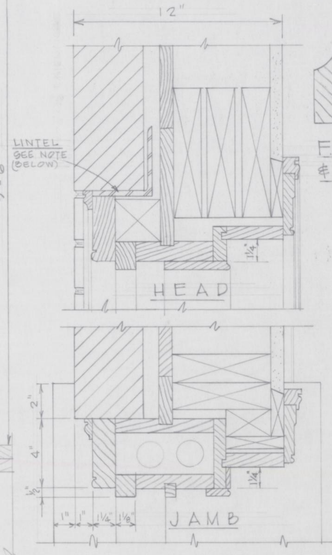

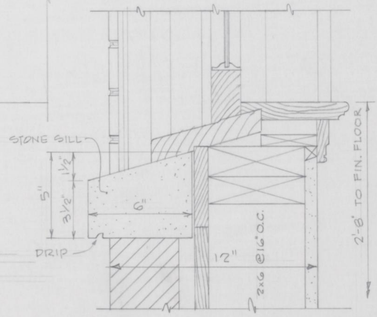

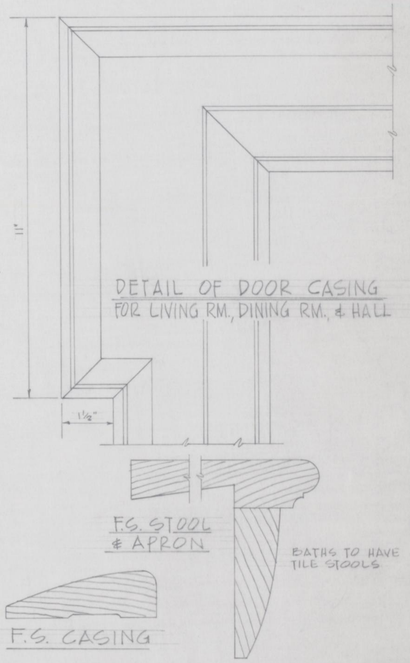

TYPICAL WINDOW FRAME DET.

SCALE: 3" = 1'-0"

NOTE:

JAMB LINERS TO BE SET BACK AS SHOWN IN LIVING ROOM, DINING ROOM, LIBRARY, HALL & ALL BEDROOMS, ALL OTHERS TO BE FLUSH W/ PULLEY STILES.

ALL LINTELS UNLESS OTHERWISE NOTED TO BE 4" x 3 1/2" x 5/16" ∠'s 12" LONGER THAN OPNG. (8" BEARING EA. SIDE) 1 EACH 4" WALL.

DETAILS FOR ALL BATHS-OFFICE-KITCHEN & DINING AREA

CASED OPENING "P"

SCALE: 3/4" = 1'-0"

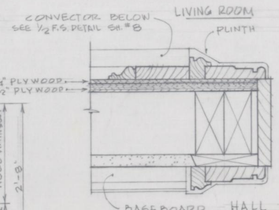

SECTION C-C

SCALE: 3"=1'-0"

ALBERT H. HARMON REGISTERED NO. 247 COMMONWEALTH OF KENTUCKY ARCHITECT

ROBERT W. McKEEKIN REGISTERED No. 37 COMMONWEALTH OF KENTUCKY ARCHITECT

DOOR & WINDOW DETAILS	SCALE: AS NOTED
RESIDENCE FOR MR. & MRS. ROBERT C. JAMES MILITARY PIKE LEXINGTON, KENTUCKY	DATE:
	COMM. NO.
ROBERT W. McKEEKIN - ALBERT H. HARMON ARCHITECTS ASSOCIATED LEXINGTON, KENTUCKY	SHEET NO. 7