# SUPPLEMENTAL PLAN OF DISTILLERY.
## No 111.
## FAIRFIELD, KY. 5TH DIST.
OWNED BY
## H. McKENNA'S ESTATE.

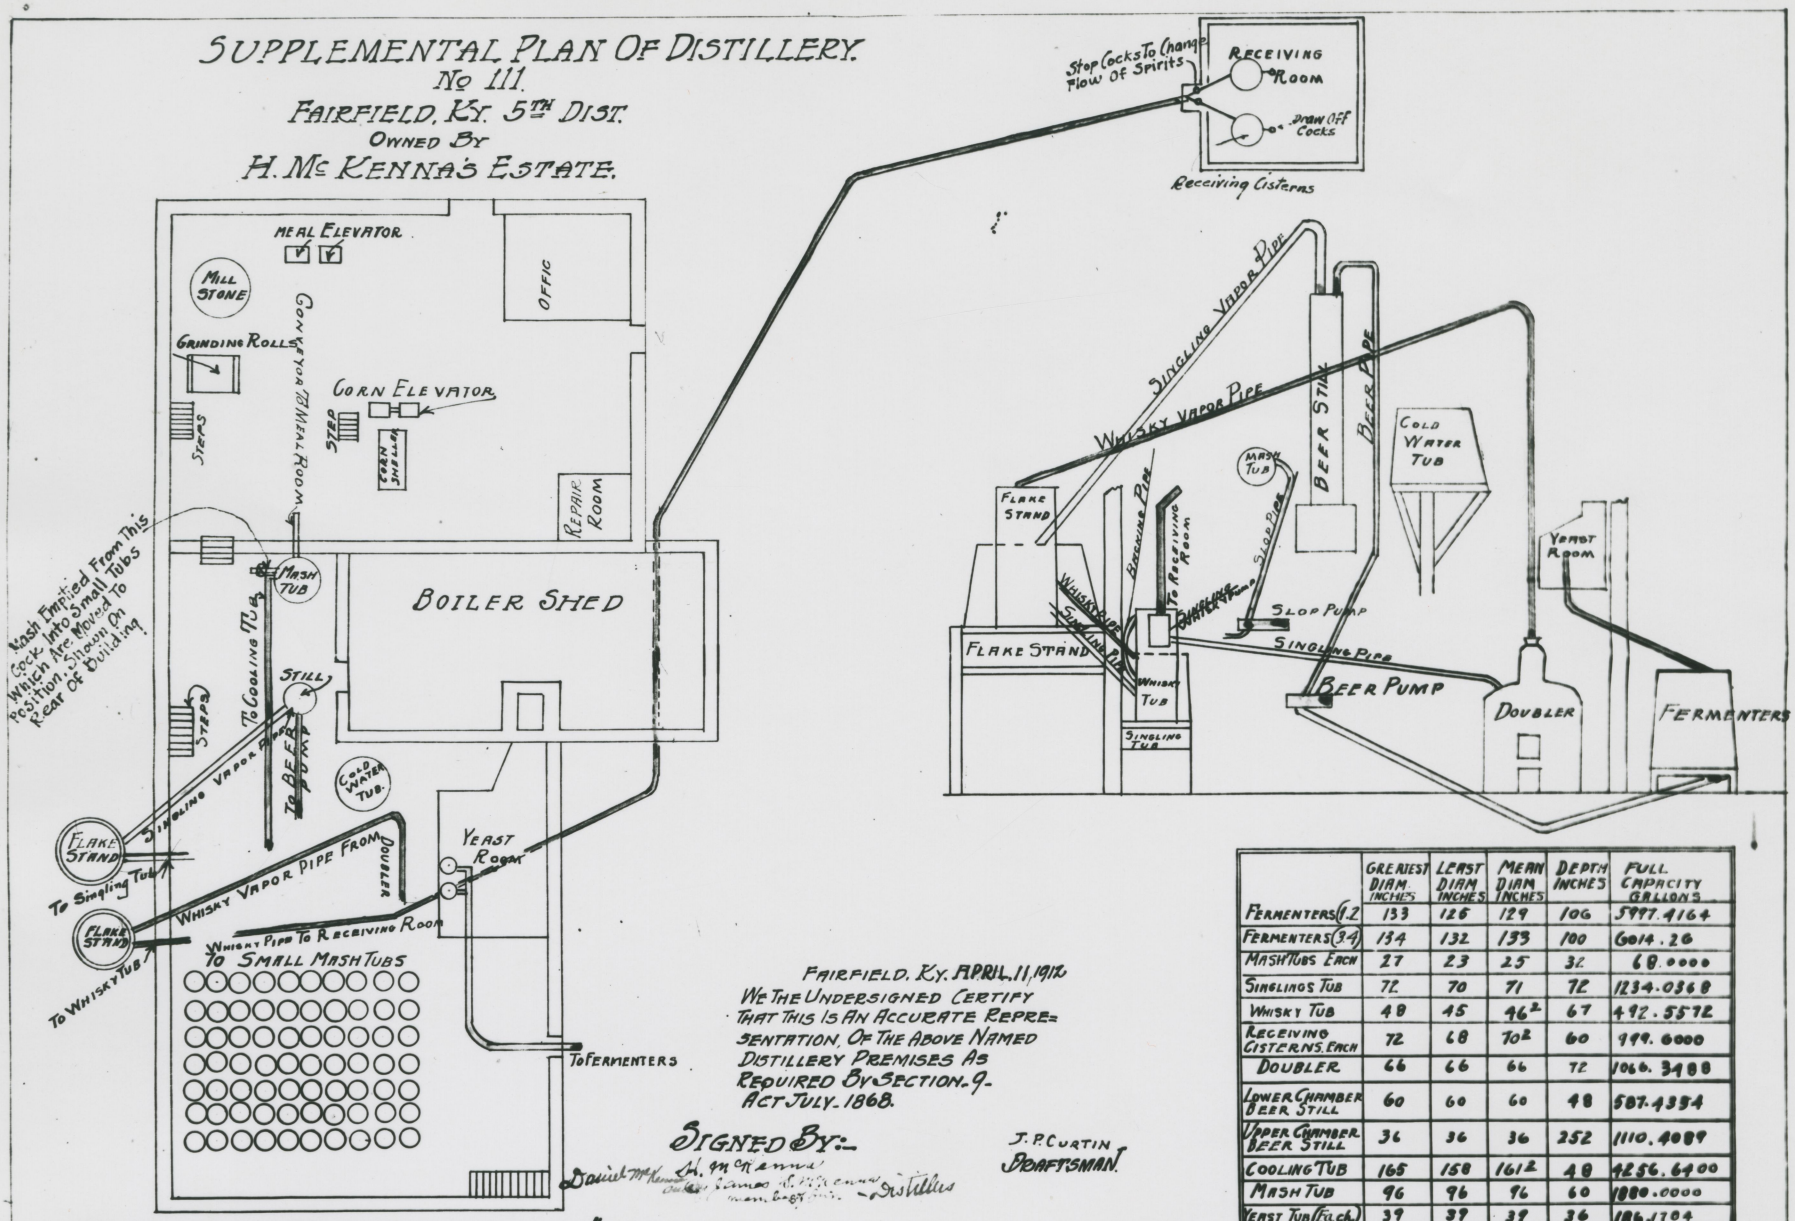


| | Greatest Diam. Inches | Least Diam Inches | Mean Diam Inches | Depth Inches | Full Capacity Gallons |
|---|---|---|---|---|---|
| Fermenters (1.2) | 133 | 126 | 129 | 106 | 5997.4164 |
| Fermenters (3.4) | 134 | 132 | 133 | 100 | 6014.26 |
| Mash Tubs Each | 27 | 23 | 25 | 32 | 68.0000 |
| Singlings Tub | 72 | 70 | 71 | 72 | 1234.0368 |
| Whisky Tub | 48 | 45 | $46^2$ | 67 | 492.5572 |
| Receiving Cisterns. Each | 72 | 68 | $70^2$ | 60 | 999.6000 |
| Doubler | 66 | 66 | 66 | 72 | 1066.3488 |
| Lower Chamber Beer Still | 60 | 60 | 60 | 48 | 587.4354 |
| Upper Chamber Beer Still | 36 | 36 | 36 | 252 | 1110.4089 |
| Cooling Tub | 165 | 158 | $161^2$ | 48 | 4256.6400 |
| Mash Tub | 96 | 96 | 96 | 60 | 1880.0000 |
| Yeast Tub (Each) | 39 | 39 | 39 | 36 | 186.1704 |

THIS SUPPLEMENAL PLAN IS MADE ON ACCOUNT OF MILL BEING INCLUDED ON DISTILLRY PREMISES.

FAIRFIELD, KY. APRIL 11, 1912
WE THE UNDERSIGNED CERTIFY THAT THIS IS AN ACCURATE REPRESENTATION, OF THE ABOVE NAMED DISTILLERY PREMISES AS REQUIRED BY SECTION-9- ACT JULY-1868.

SIGNED BY:-
Daniel McKenna H. McKenna
Distillers

J. P. CURTIN
DRAFTSMAN.

SECOND FLOOR SCALE $\frac{3}{32}$"=1'-0"

J. C. Dawes