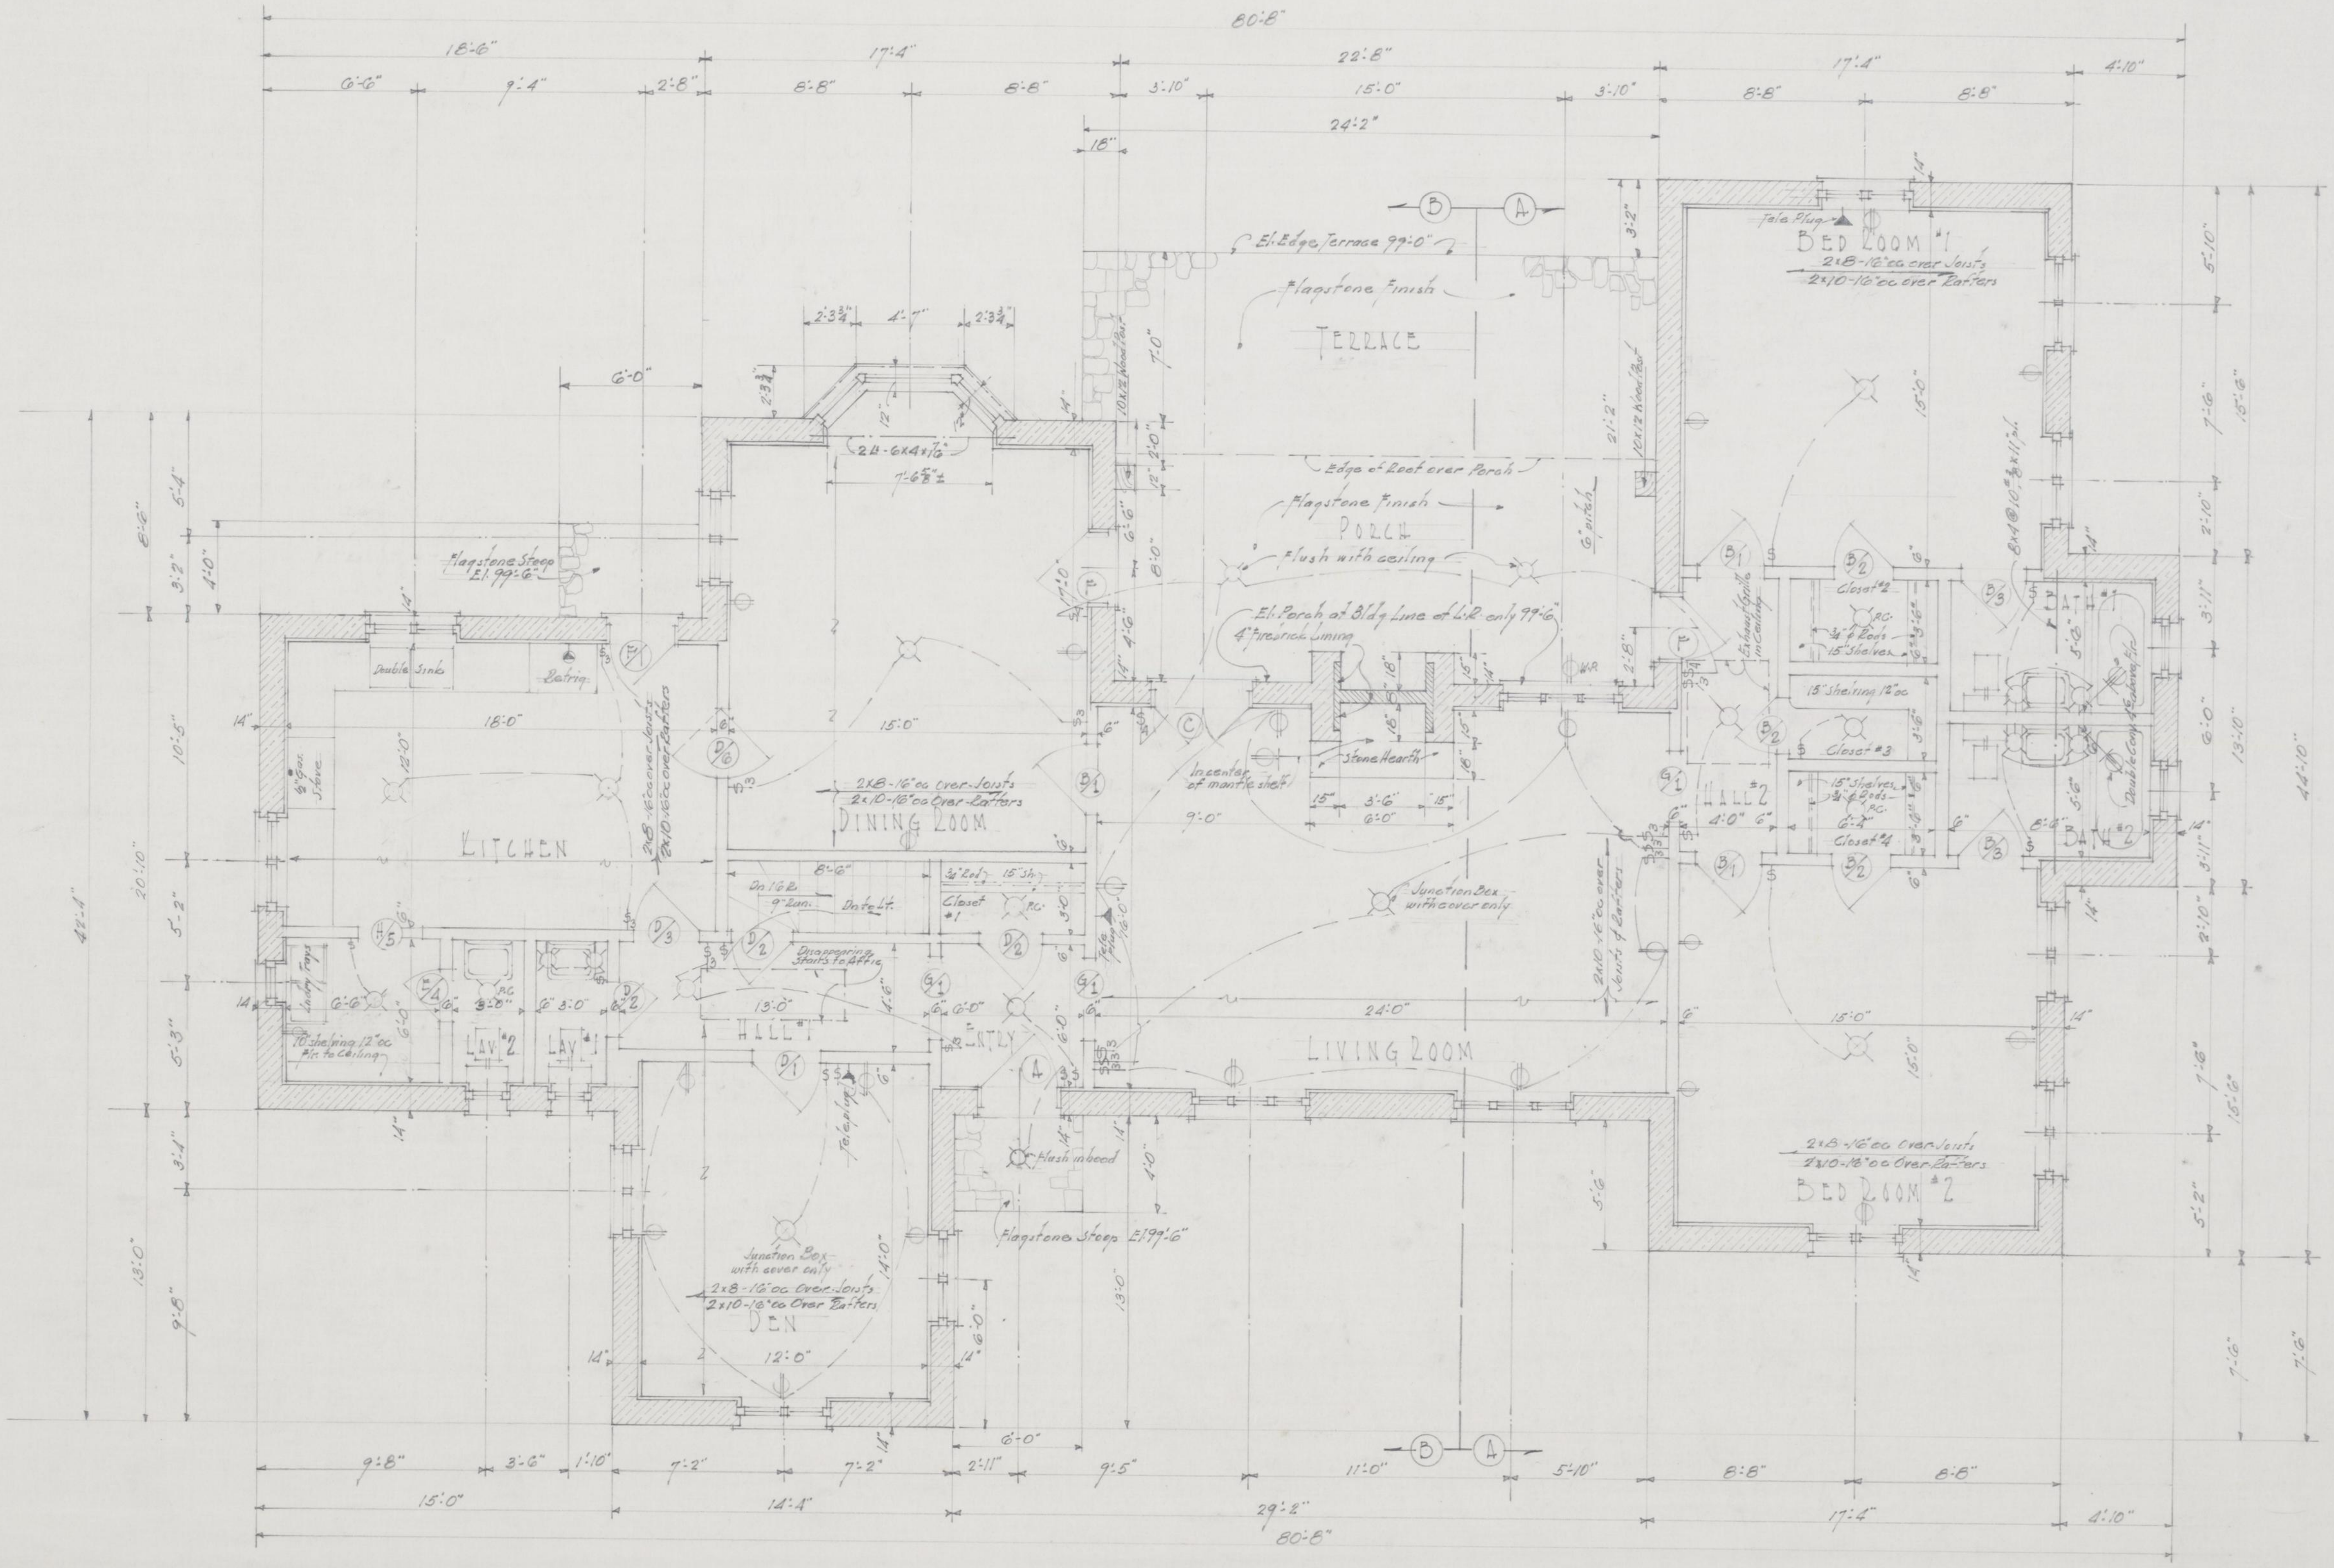

FIRST FLOOR PLAN

Scale: 4"=1'-0"

RESIDENCE FOR
MR & MRS. J. D. HARPER
Chione Road Lexington Kentucky

ROBERT W. McMEEKIN ARCHITECT
Lexington Kentucky

Date 27 Jan 47
Revisions

File No
Drawn By CNB

SHEET NO.
2