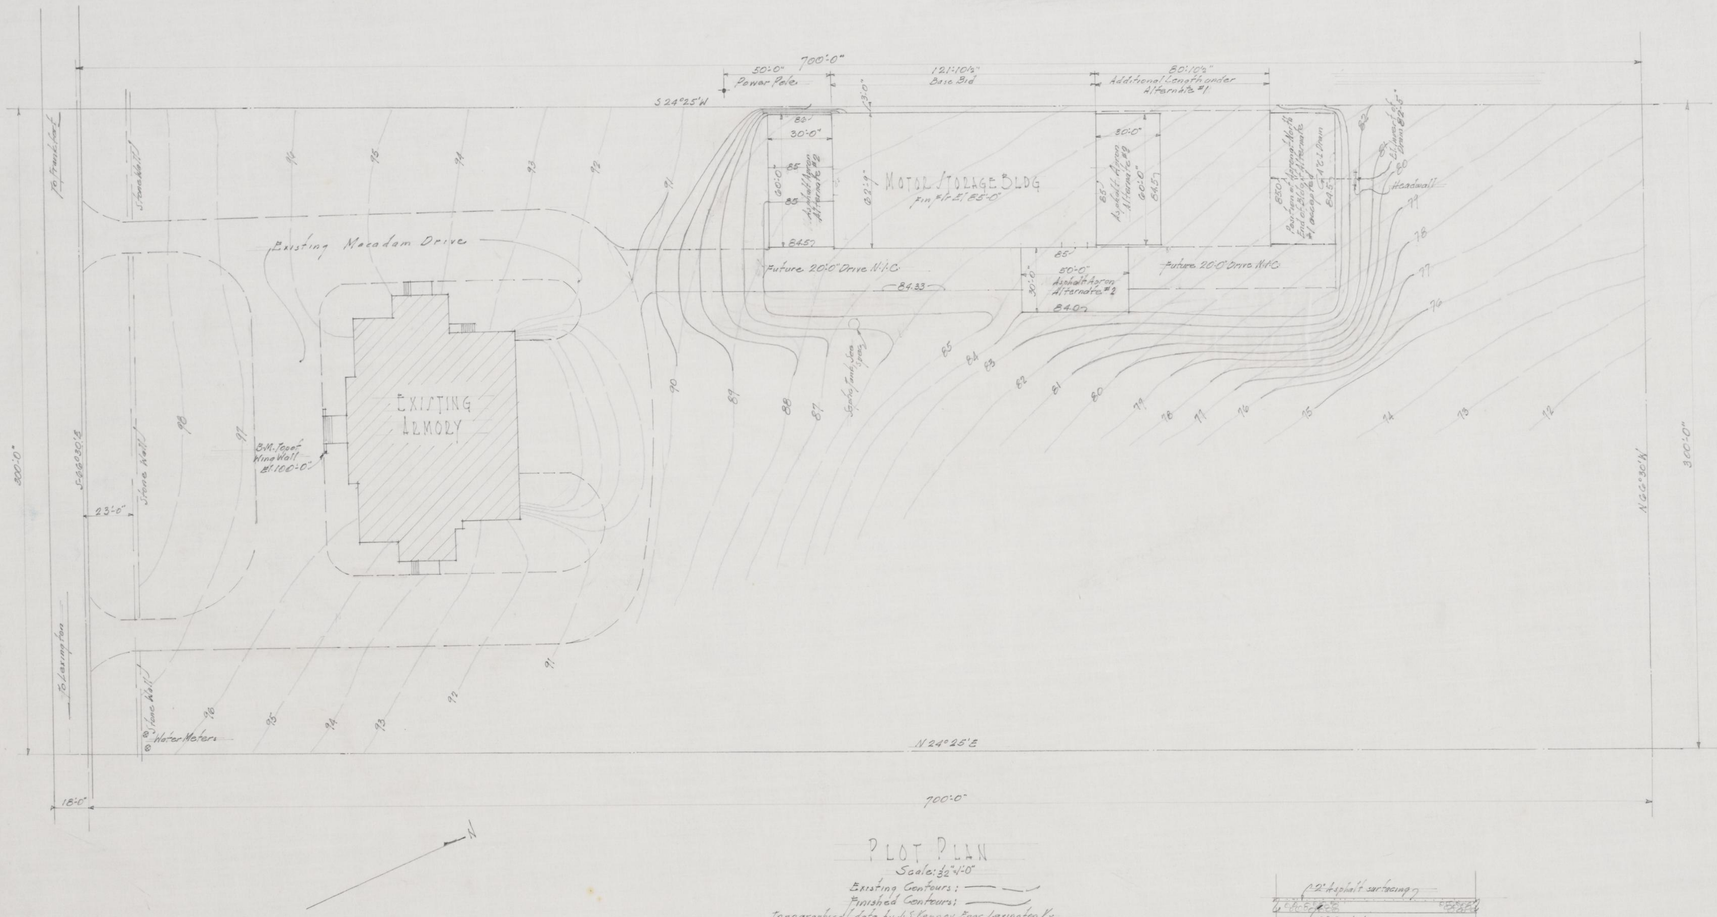

MOTOR STORAGE BUILDING
441st FIELD ARTILLERY BATTALLION
KENTUCKY NATIONAL GUARD - LEXINGTON KY

ROBERT W. McMEEKIN - ARCHITECT
Lexington Kentucky

Date: 17 April 47	U.S.P.&D.O.
Drawn By: CAB	W-15-058-48-1
Revisions	SHEET NO